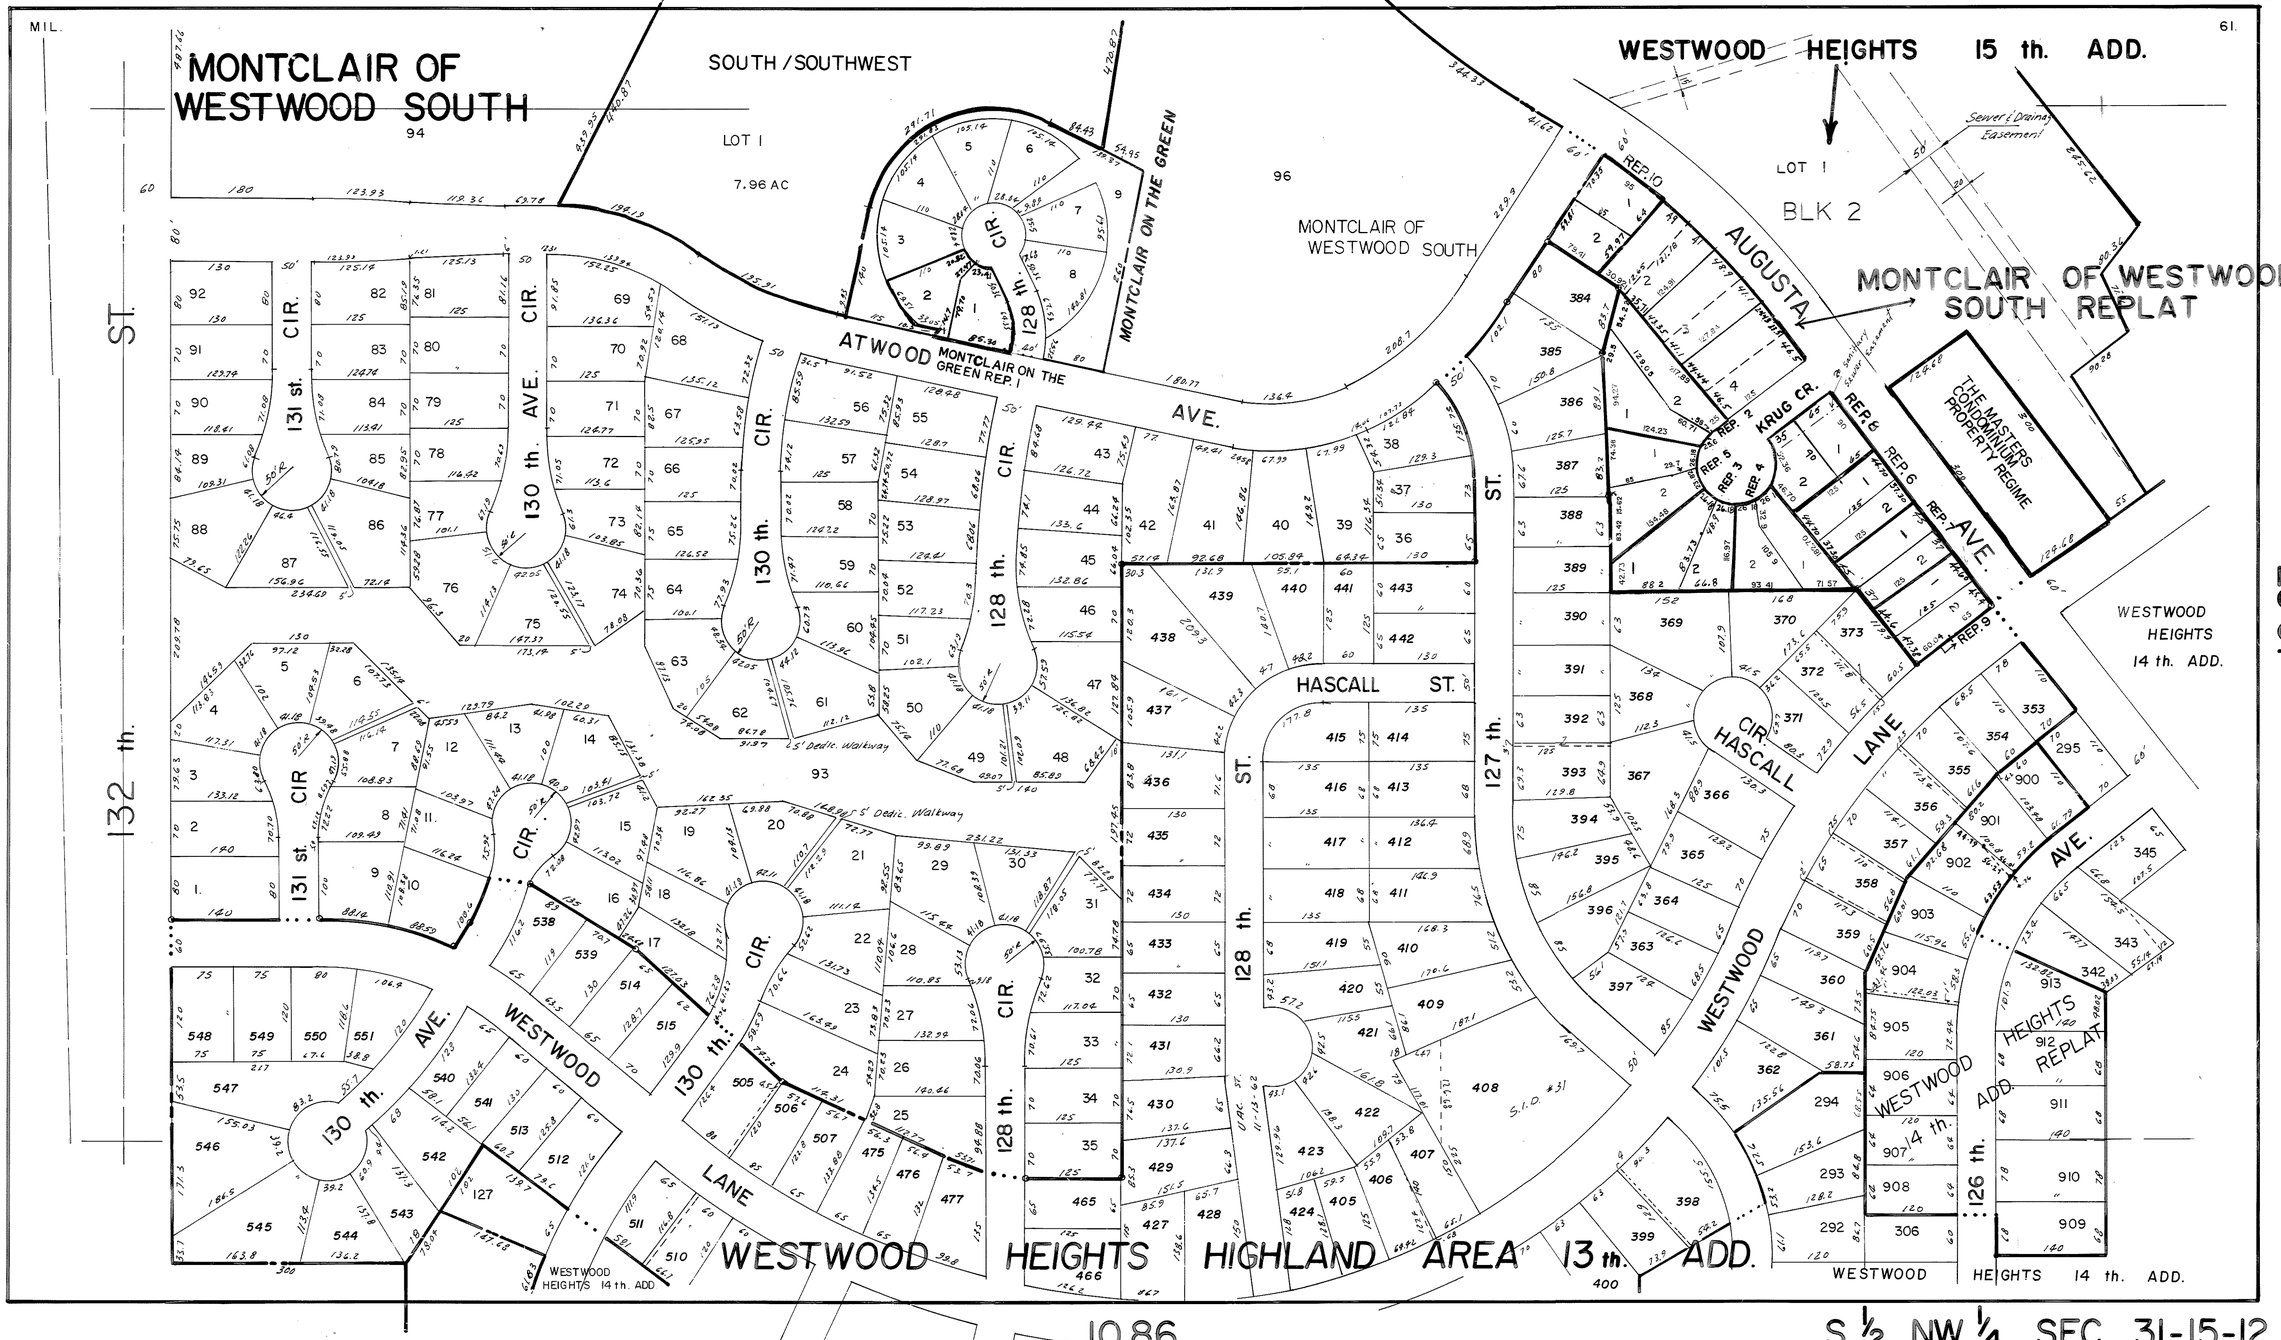
1090
1088
1099
1087
1086
MONTCLAIR OF WESTWOOD SOUTH
SOUTH / SOUTHWEST
LOT 1
7.96 AC
94
96
MONTCLAIR OF WESTWOOD SOUTH
MONTCLAIR ON THE GREEN
WESTWOOD HEIGHTS 15 th. ADD.
LOT 1
BLK 2
MONTCLAIR OF WESTWOOD SOUTH REPLAT
AUGUSTA
KRUG CR.
THE MASTERS CONDOMINIUM PROPERTY REGIME
ATWOOD AVE.
MONTCLAIR ON THE GREEN REP. 1
131 st. CIR.
130 th. AVE.
130 th. CIR.
128 th. CIR.
128 th. ST.
127 th. ST.
132 th. ST.
HASCALL ST.
CIR. HASCALL
LANE
WESTWOOD AVE.
WESTWOOD HEIGHTS 14 th. ADD.
WESTWOOD HEIGHTS HIGHLAND AREA 13 th. ADD.
WESTWOOD HEIGHTS 912 REPLAT
WESTWOOD HEIGHTS ADD.
S.I.O. #31
5' Dedic. Walkway
S ½ NW ¼ SEC. 31-15-12