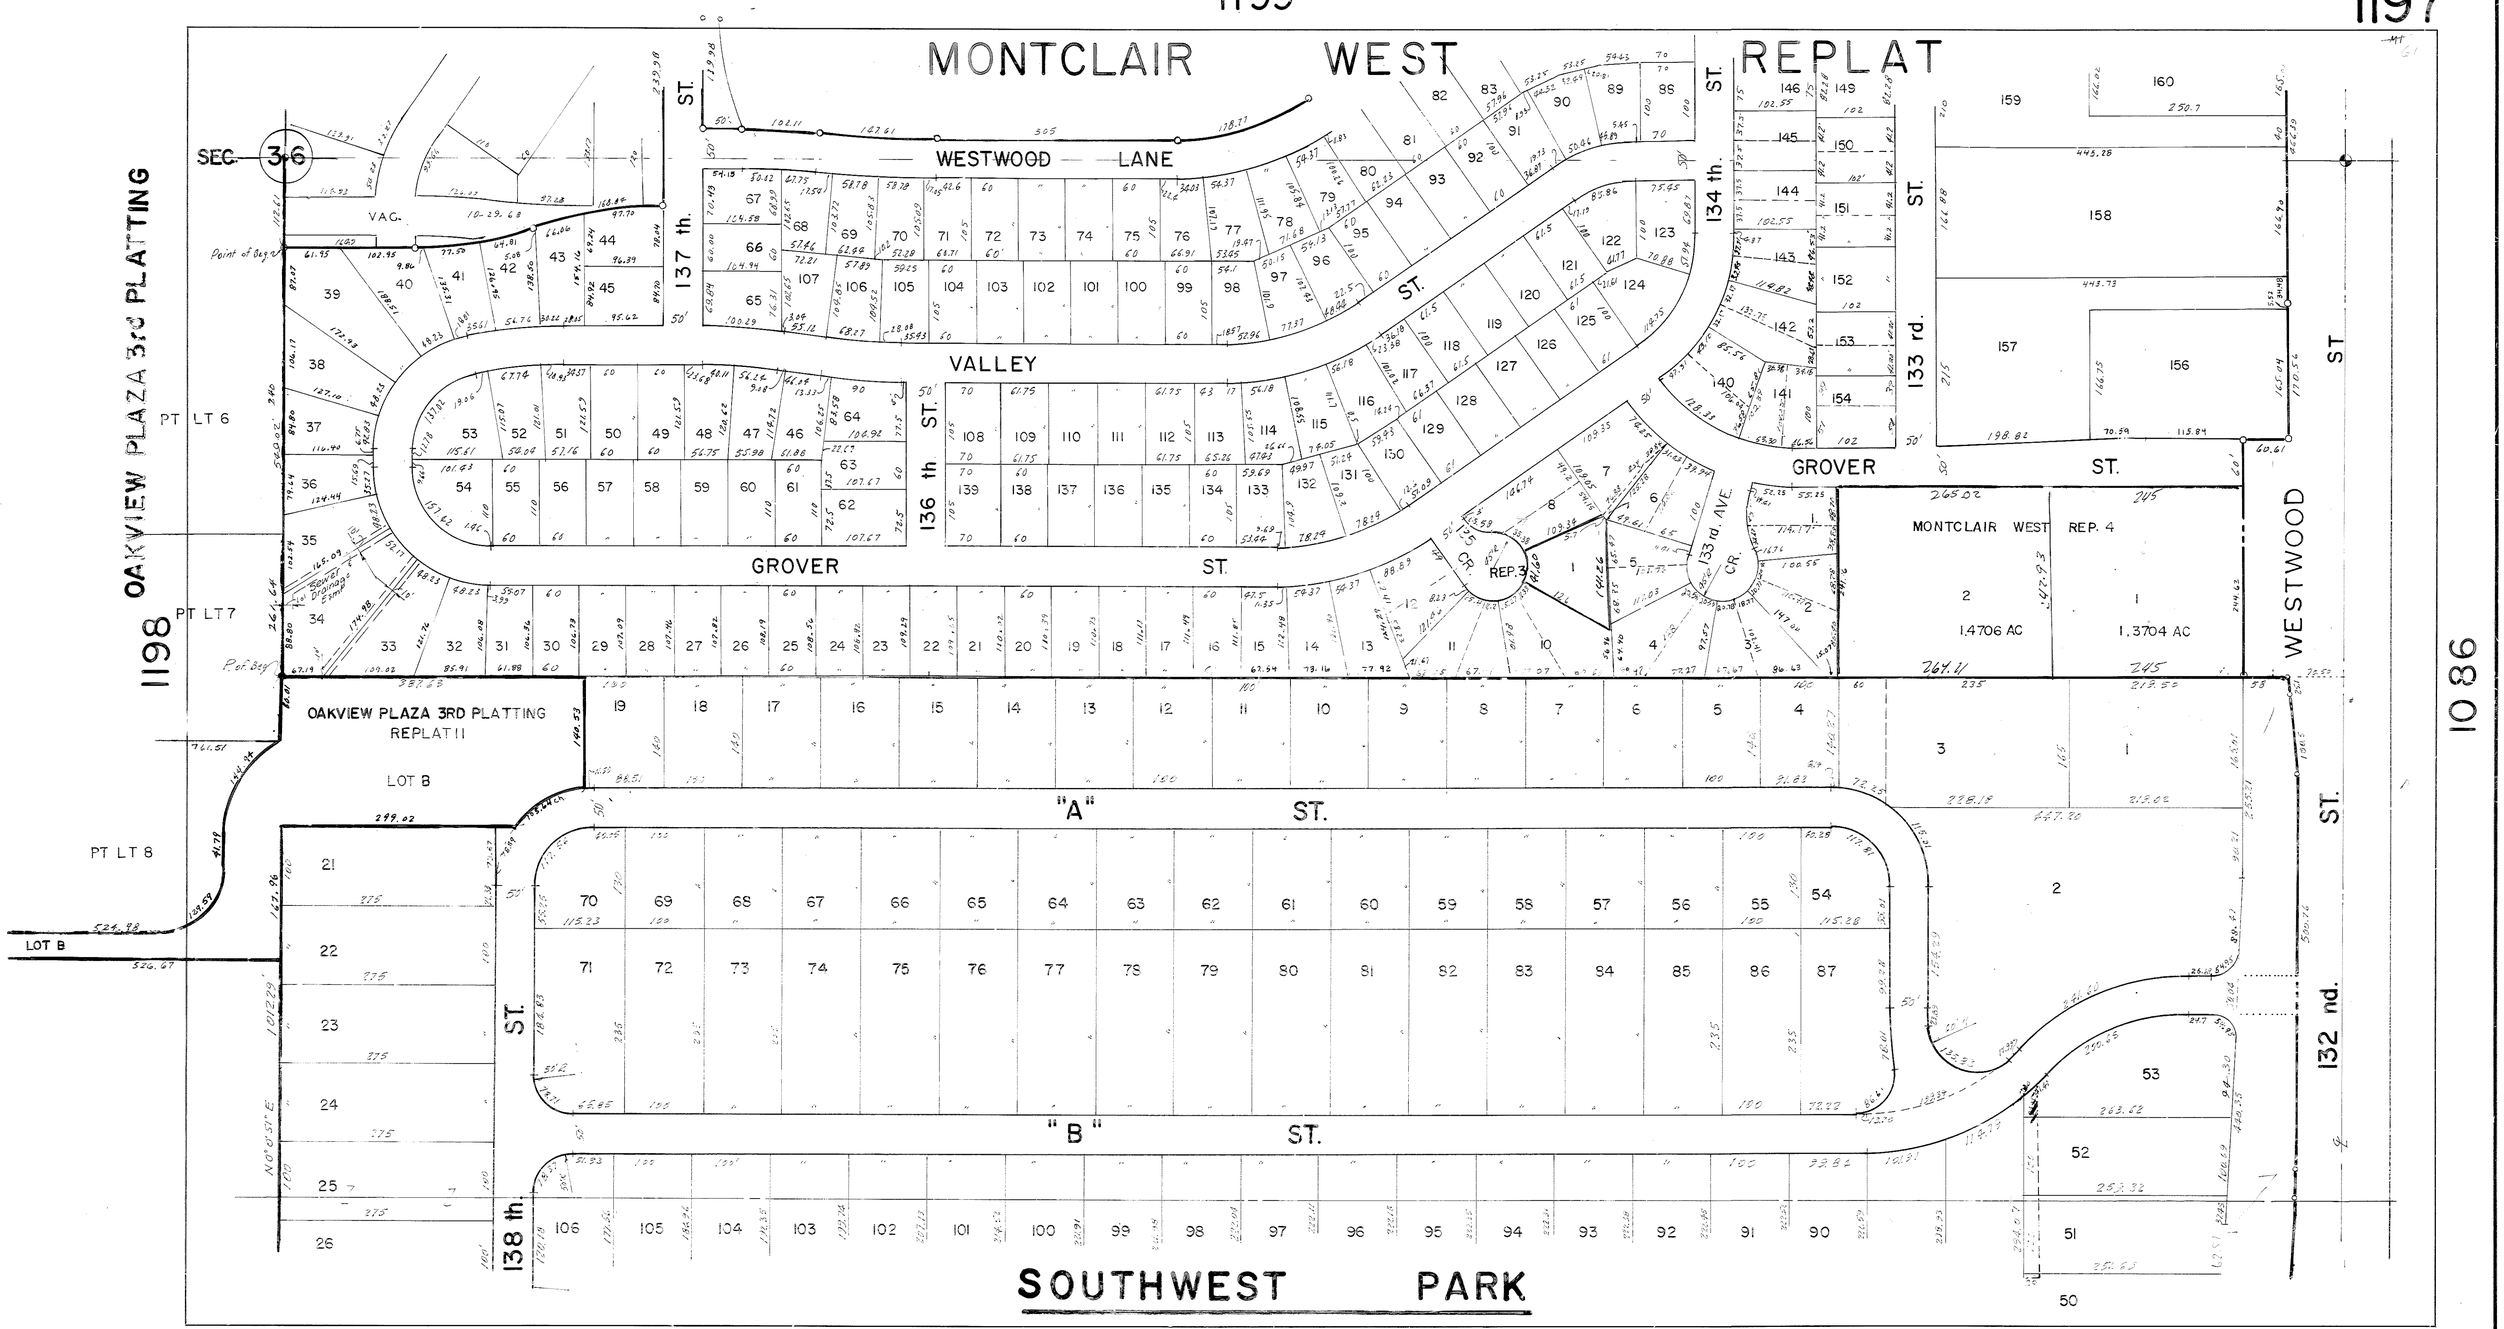
1199
1197
MONTCLAIR WEST REPLAT
WESTWOOD LANE
VALLEY ST.
GROVER ST.
137 th. ST.
136 th. ST.
134 th. ST.
133 rd. ST.
132 nd. ST.
138 th. ST.
133 rd. AVE. CR.
135 CR.
REP. 3
MONTCLAIR WEST REP. 4
1.4706 AC
1.3704 AC
OAKVIEW PLAZA 3rd PLATTING
OAKVIEW PLAZA 3RD PLATTING REPLAT II
LOT B
PT LT 6
PT LT 7
PT LT 8
SEC. 36
VAC.
Point of Beg.
P. of Beg.
1198
1086
"A" ST.
"B" ST.
SOUTHWEST PARK
1195
N1/2 SE1/4 36-15-11