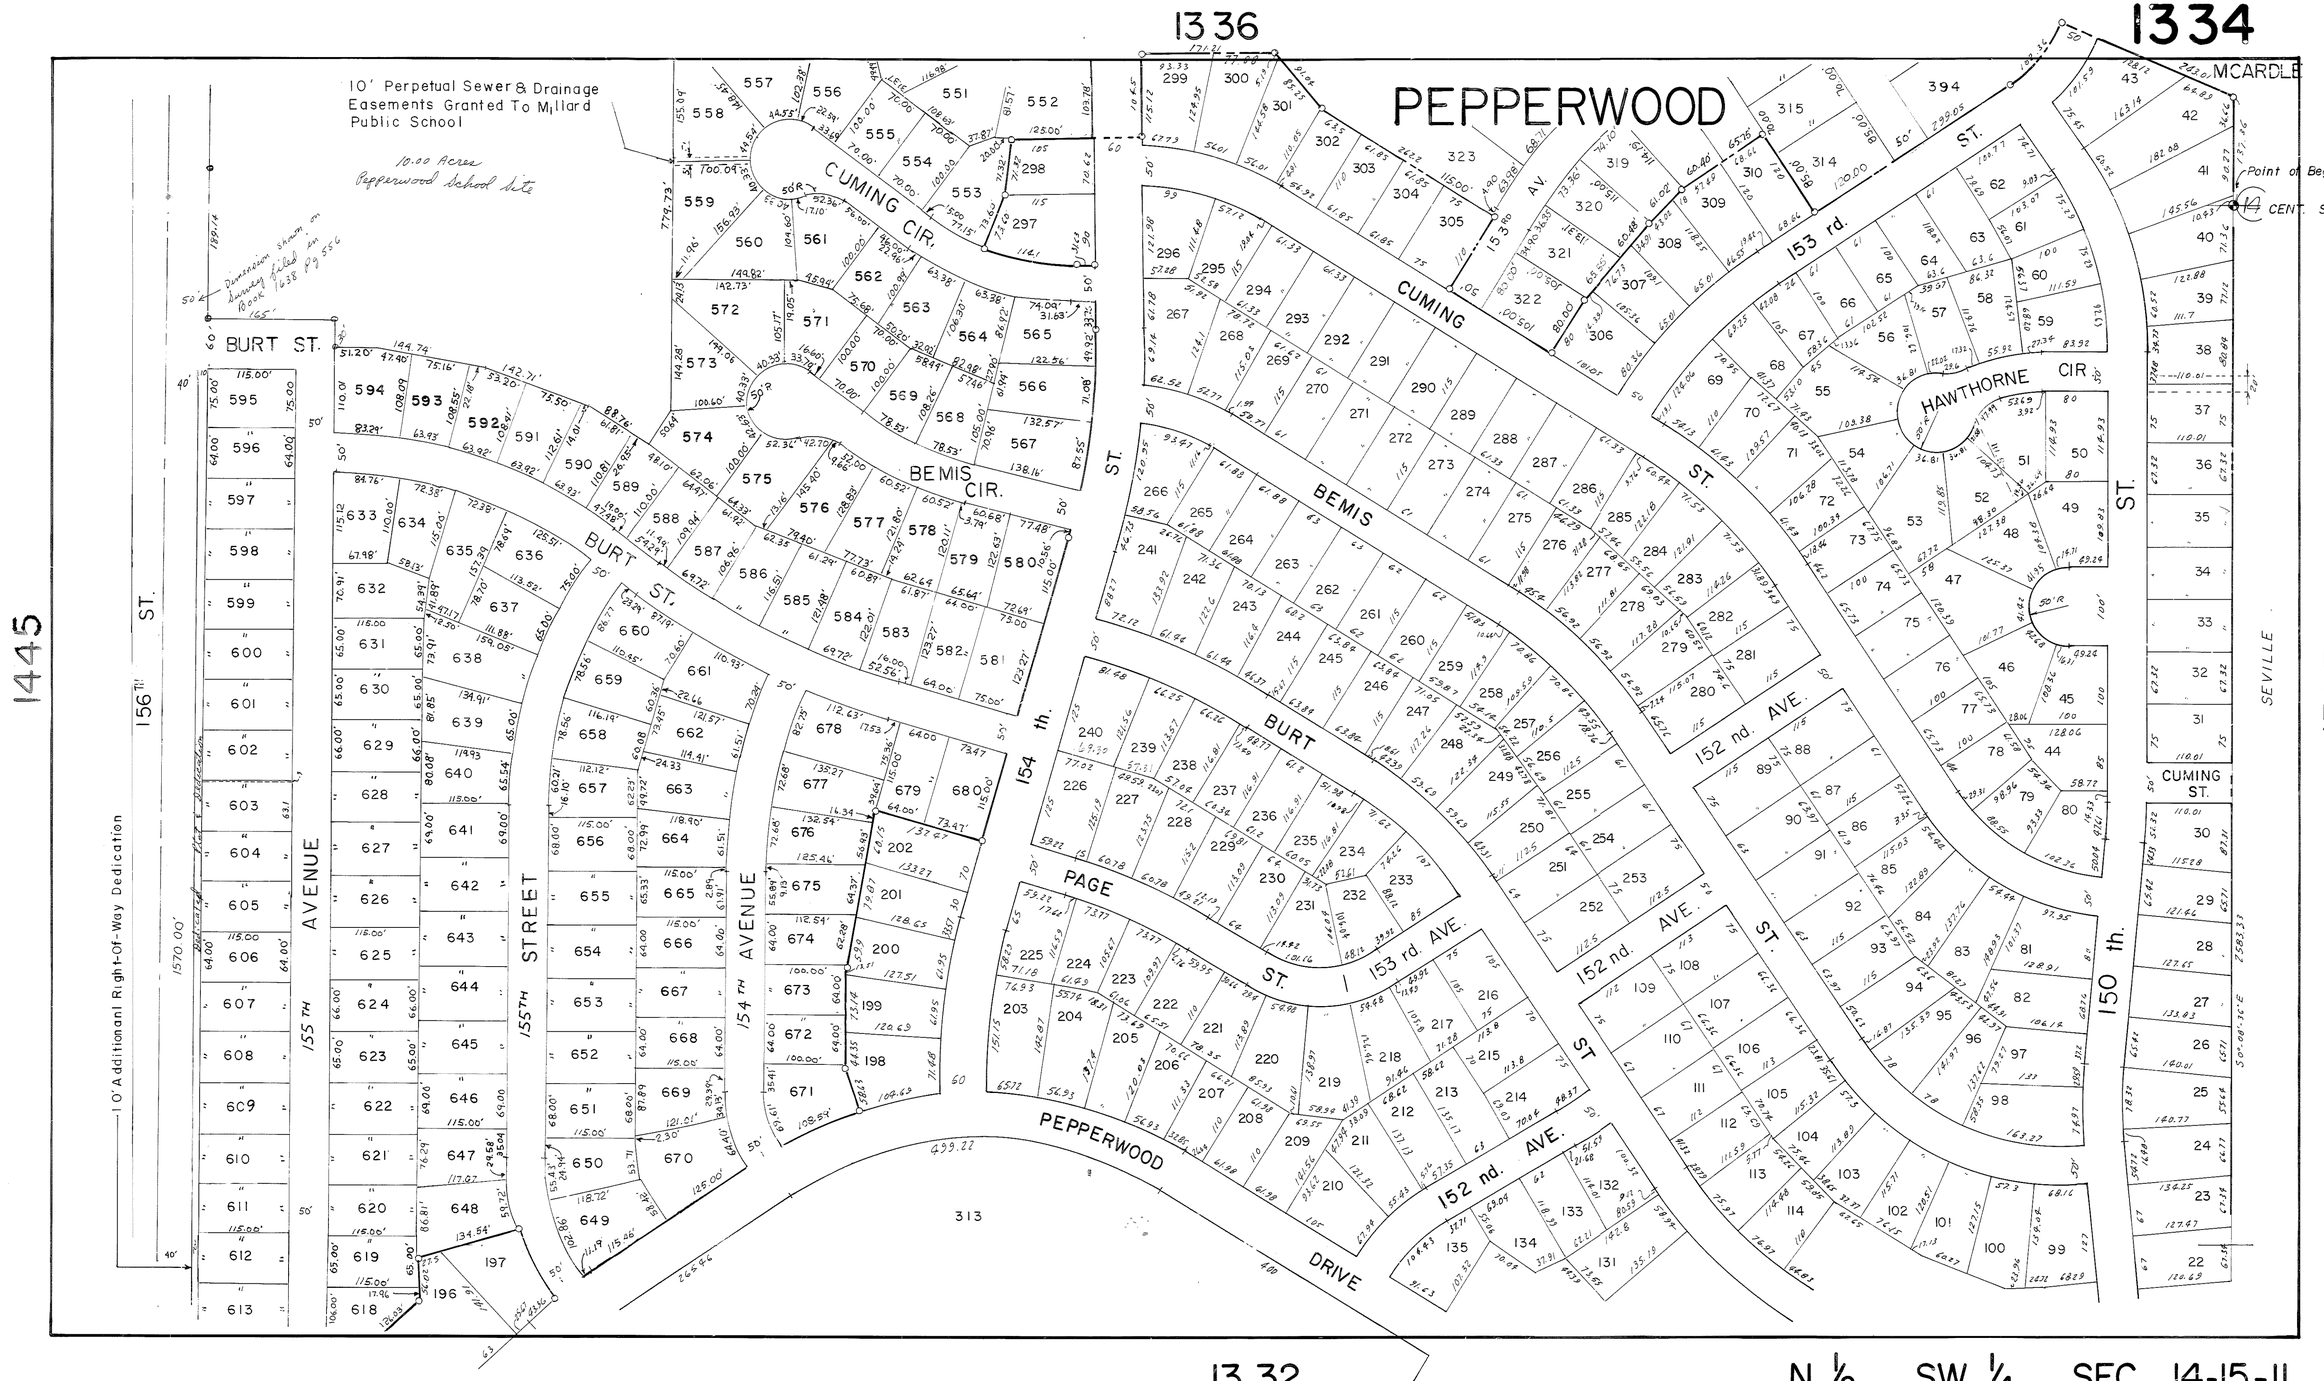
1336
1334
1445
1333
1332
PEPPERWOOD
MCARDLE
CUMING CIR.
BEMIS CIR.
BURT ST.
CUMING ST.
BEMIS ST.
HAWTHORNE CIR
153 rd. AV.
154 th. ST.
155 th. AVENUE
156 th. ST.
155TH STREET
154 th AVENUE
150 th. ST.
152 nd. AVE.
153 rd. AVE.
PAGE ST.
SEVILLE
PEPPERWOOD DRIVE
10' Perpetual Sewer & Drainage Easements Granted To Millard Public School
10.00 Acres Pepperwood School Site
Point of Beg.
CENT. SEC.
10' Additional Right-Of-Way Dedication
1570.00'
499.22'
313
N ½ SW ¼ SEC 14-15-11