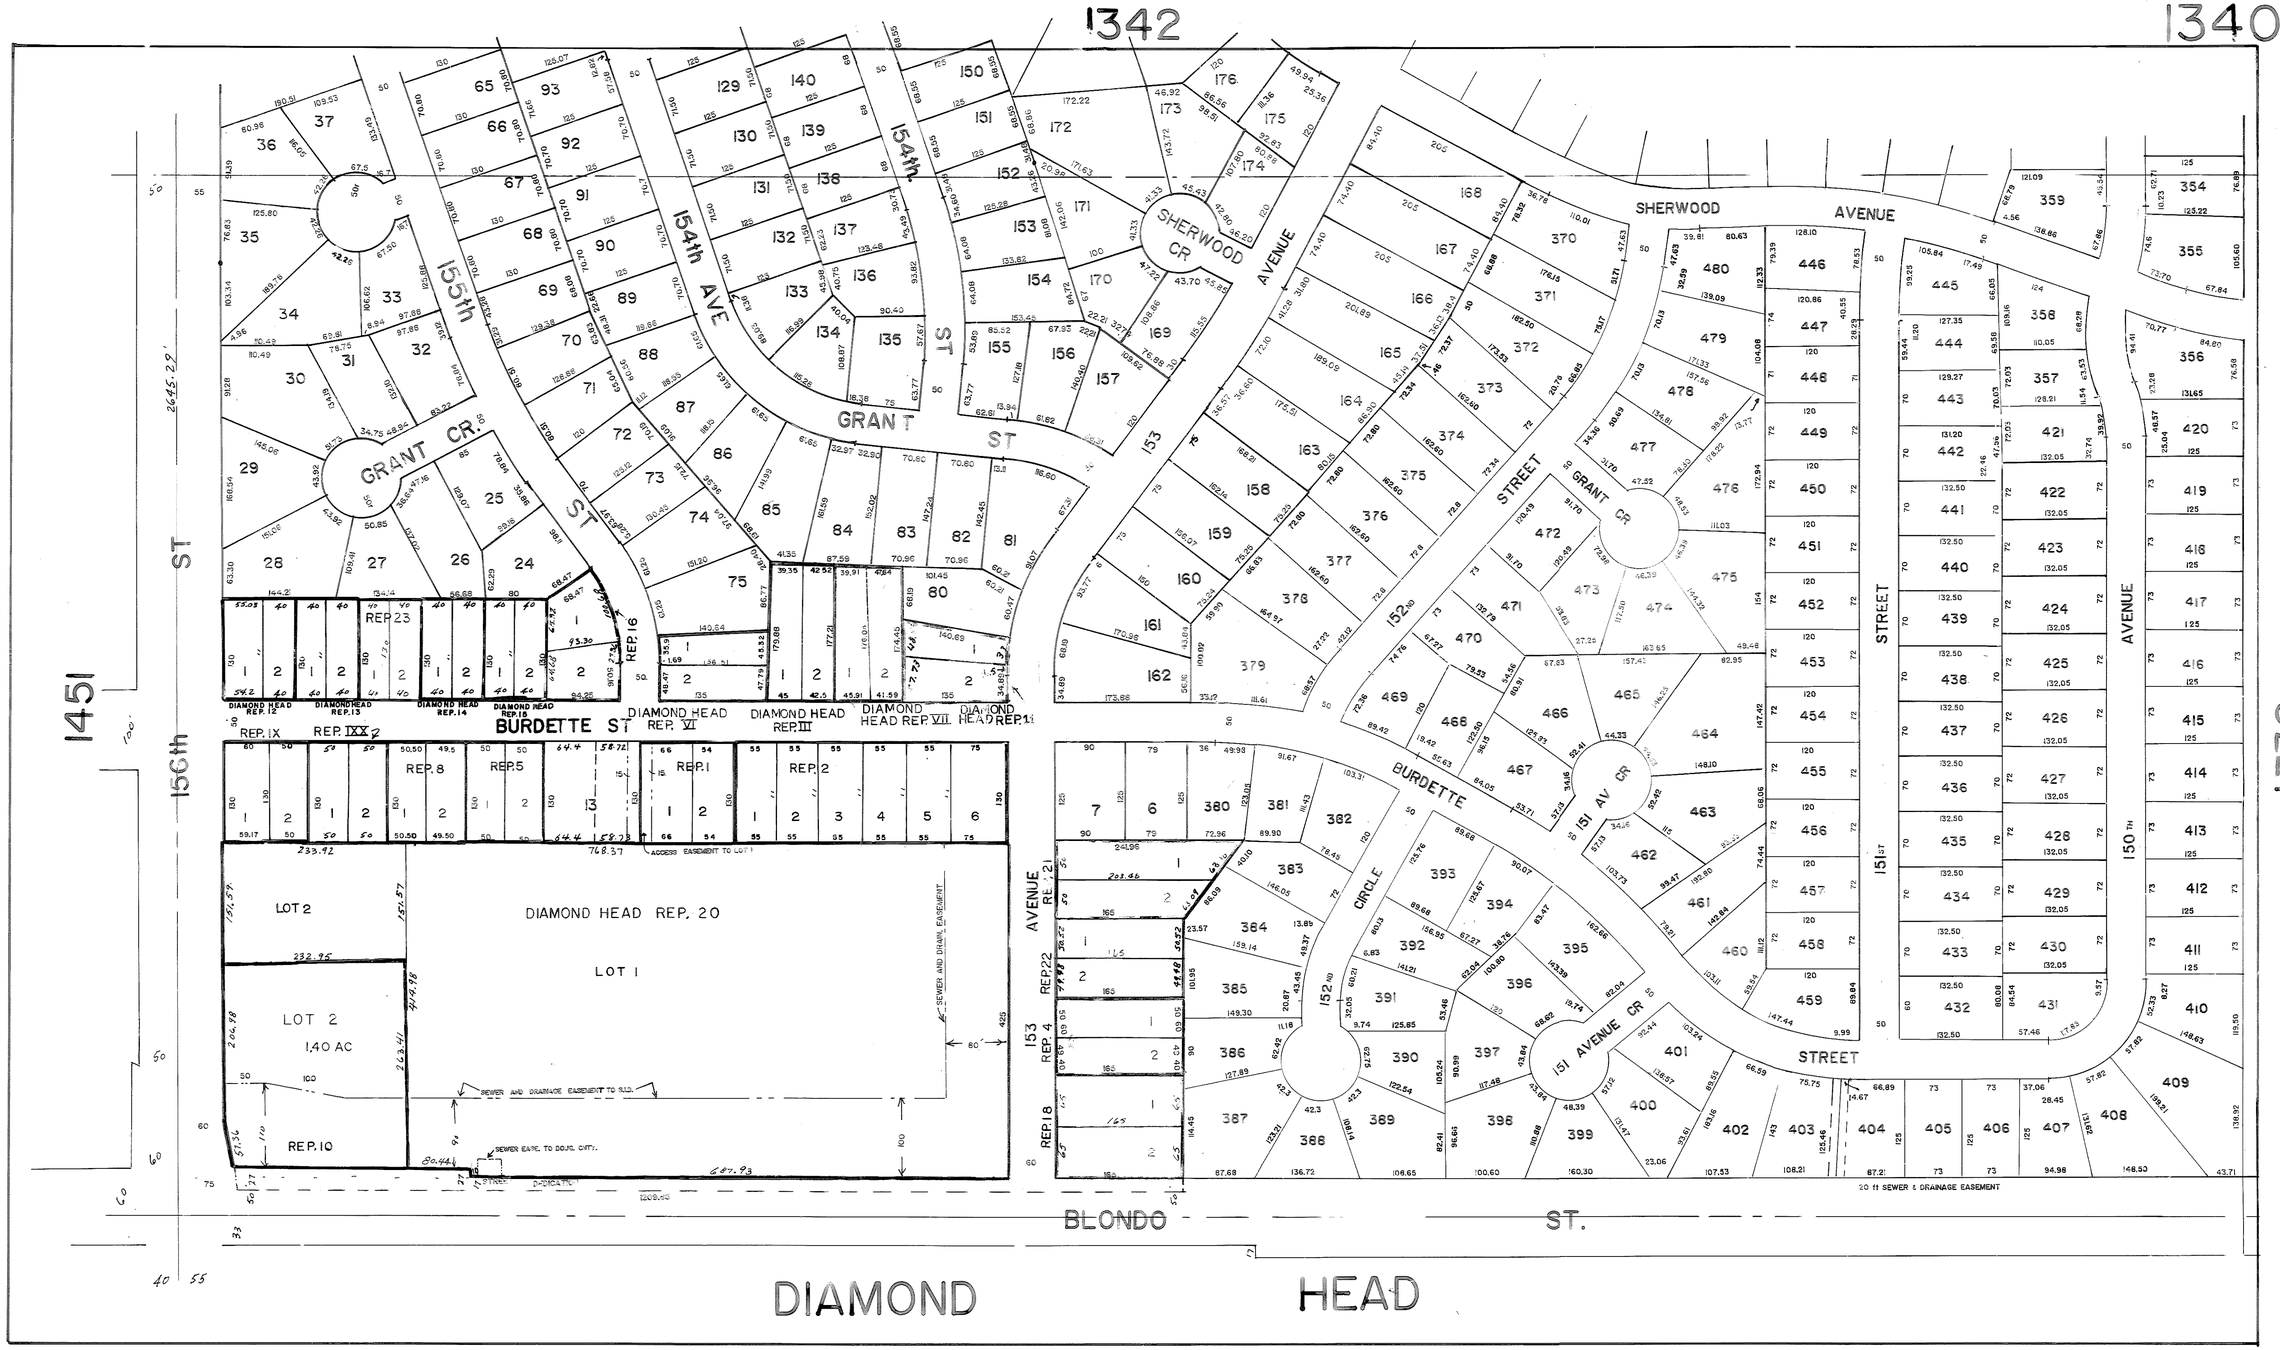
1342
1340
1339
1338
1451
156th ST
155th ST
154th AVE
GRANT ST
GRANT CR.
SHERWOOD CR
SHERWOOD AVENUE
BURDETTE ST
BURDETTE CIRCLE
151 AV CR
151 ST STREET
150 TH AVENUE
152 AVENUE
153 AVENUE
DIAMOND HEAD REP. 12
DIAMOND HEAD REP. 13
DIAMOND HEAD REP. 14
DIAMOND HEAD REP. 15
DIAMOND HEAD REP. 16
DIAMOND HEAD REP. VI
DIAMOND HEAD REP. III
DIAMOND HEAD REP. VII
DIAMOND HEAD REP. 11
REP. IX
REP. XX 2
REP. 8
REP. 5
REP. 1
REP. 2
REP. 23
DIAMOND HEAD REP. 20
LOT 1
LOT 2
LOT 2
1.40 AC
REP. 10
REP. 21
REP. 22
REP. 4
REP. 18
ACCESS EASEMENT TO LOT 1
SEWER AND DRAINAGE EASEMENT
SEWER AND DRAINAGE EASEMENT TO B.I.D.
SEWER EASE. TO BOARD. CITY.
20 ft SEWER & DRAINAGE EASEMENT
BLONDO ST.
DIAMOND HEAD
S½ SW¼ 11-15-11