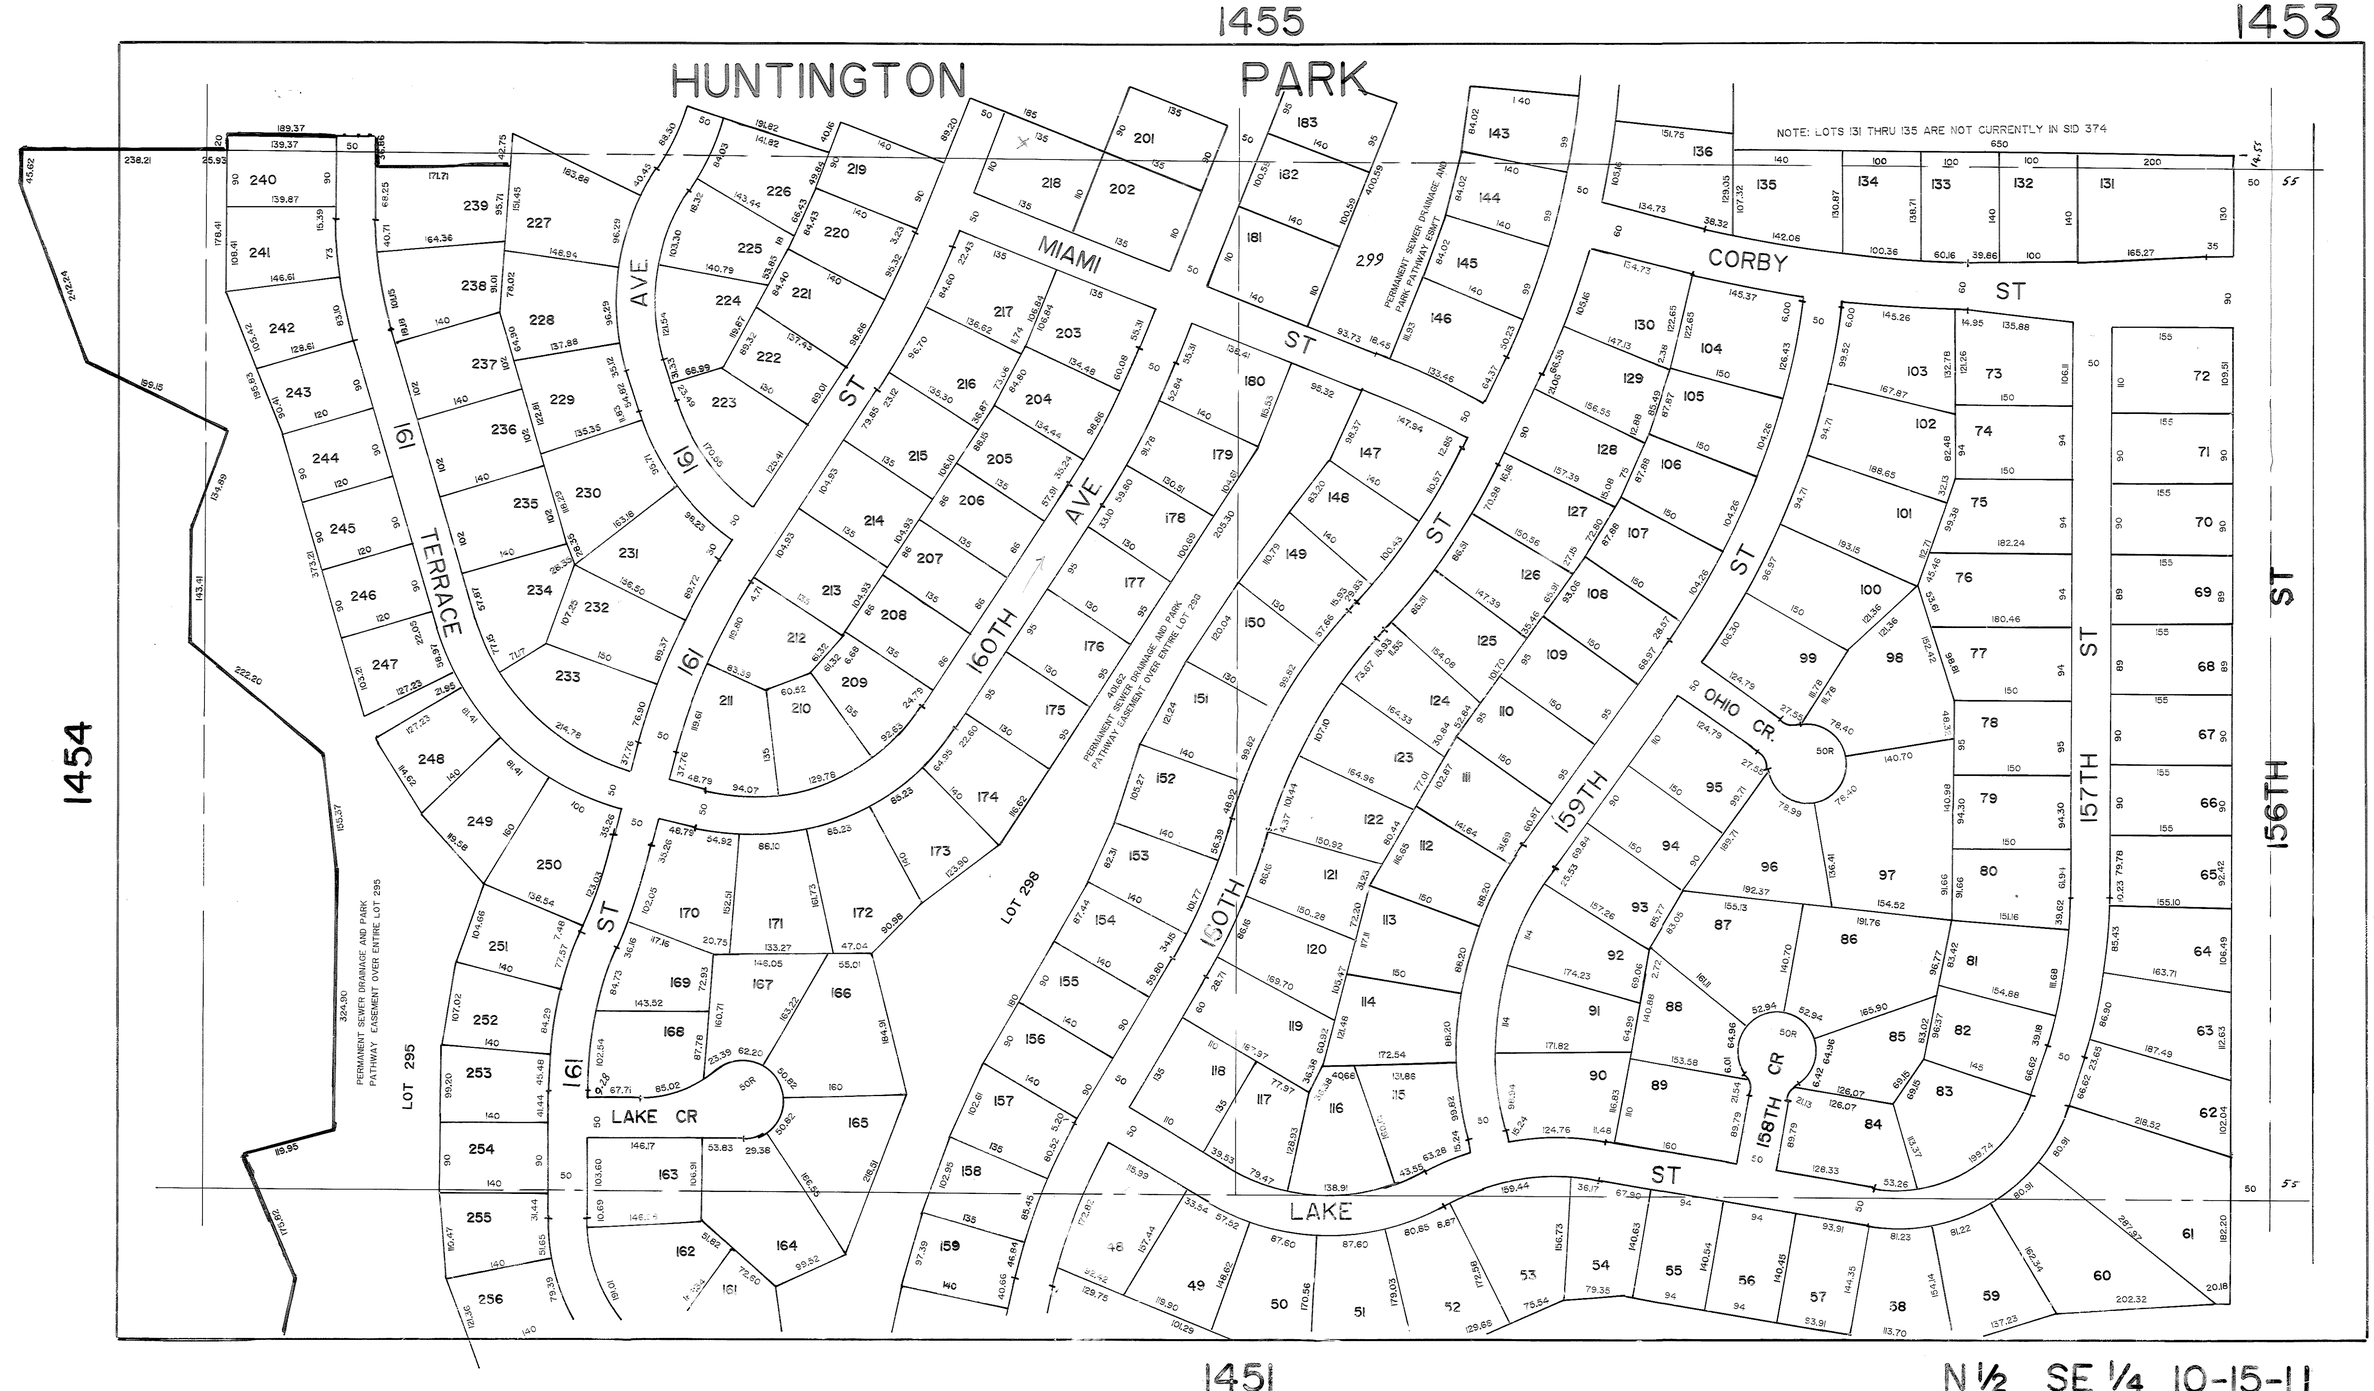
1455
1453
HUNTINGTON PARK
1454
1342
1451
N½ SE¼ 10-15-11
NOTE: LOTS 131 THRU 135 ARE NOT CURRENTLY IN SID 374
MIAMI AVE
CORBY ST
161 TERRACE
161 ST
160TH ST
159TH ST
158TH ST
157TH ST
150TH ST
OHIO CR.
LAKE CR
LAKE ST
LOT 295
LOT 298
PERMANENT SEWER DRAINAGE AND PARK PATHWAY EASEMENT OVER ENTIRE LOT 295
PERMANENT SEWER DRAINAGE AND PARK PATHWAY EASEMENT OVER ENTIRE LOT 298
PERMANENT SEWER DRAINAGE AND PARK PATHWAY EASEMENT