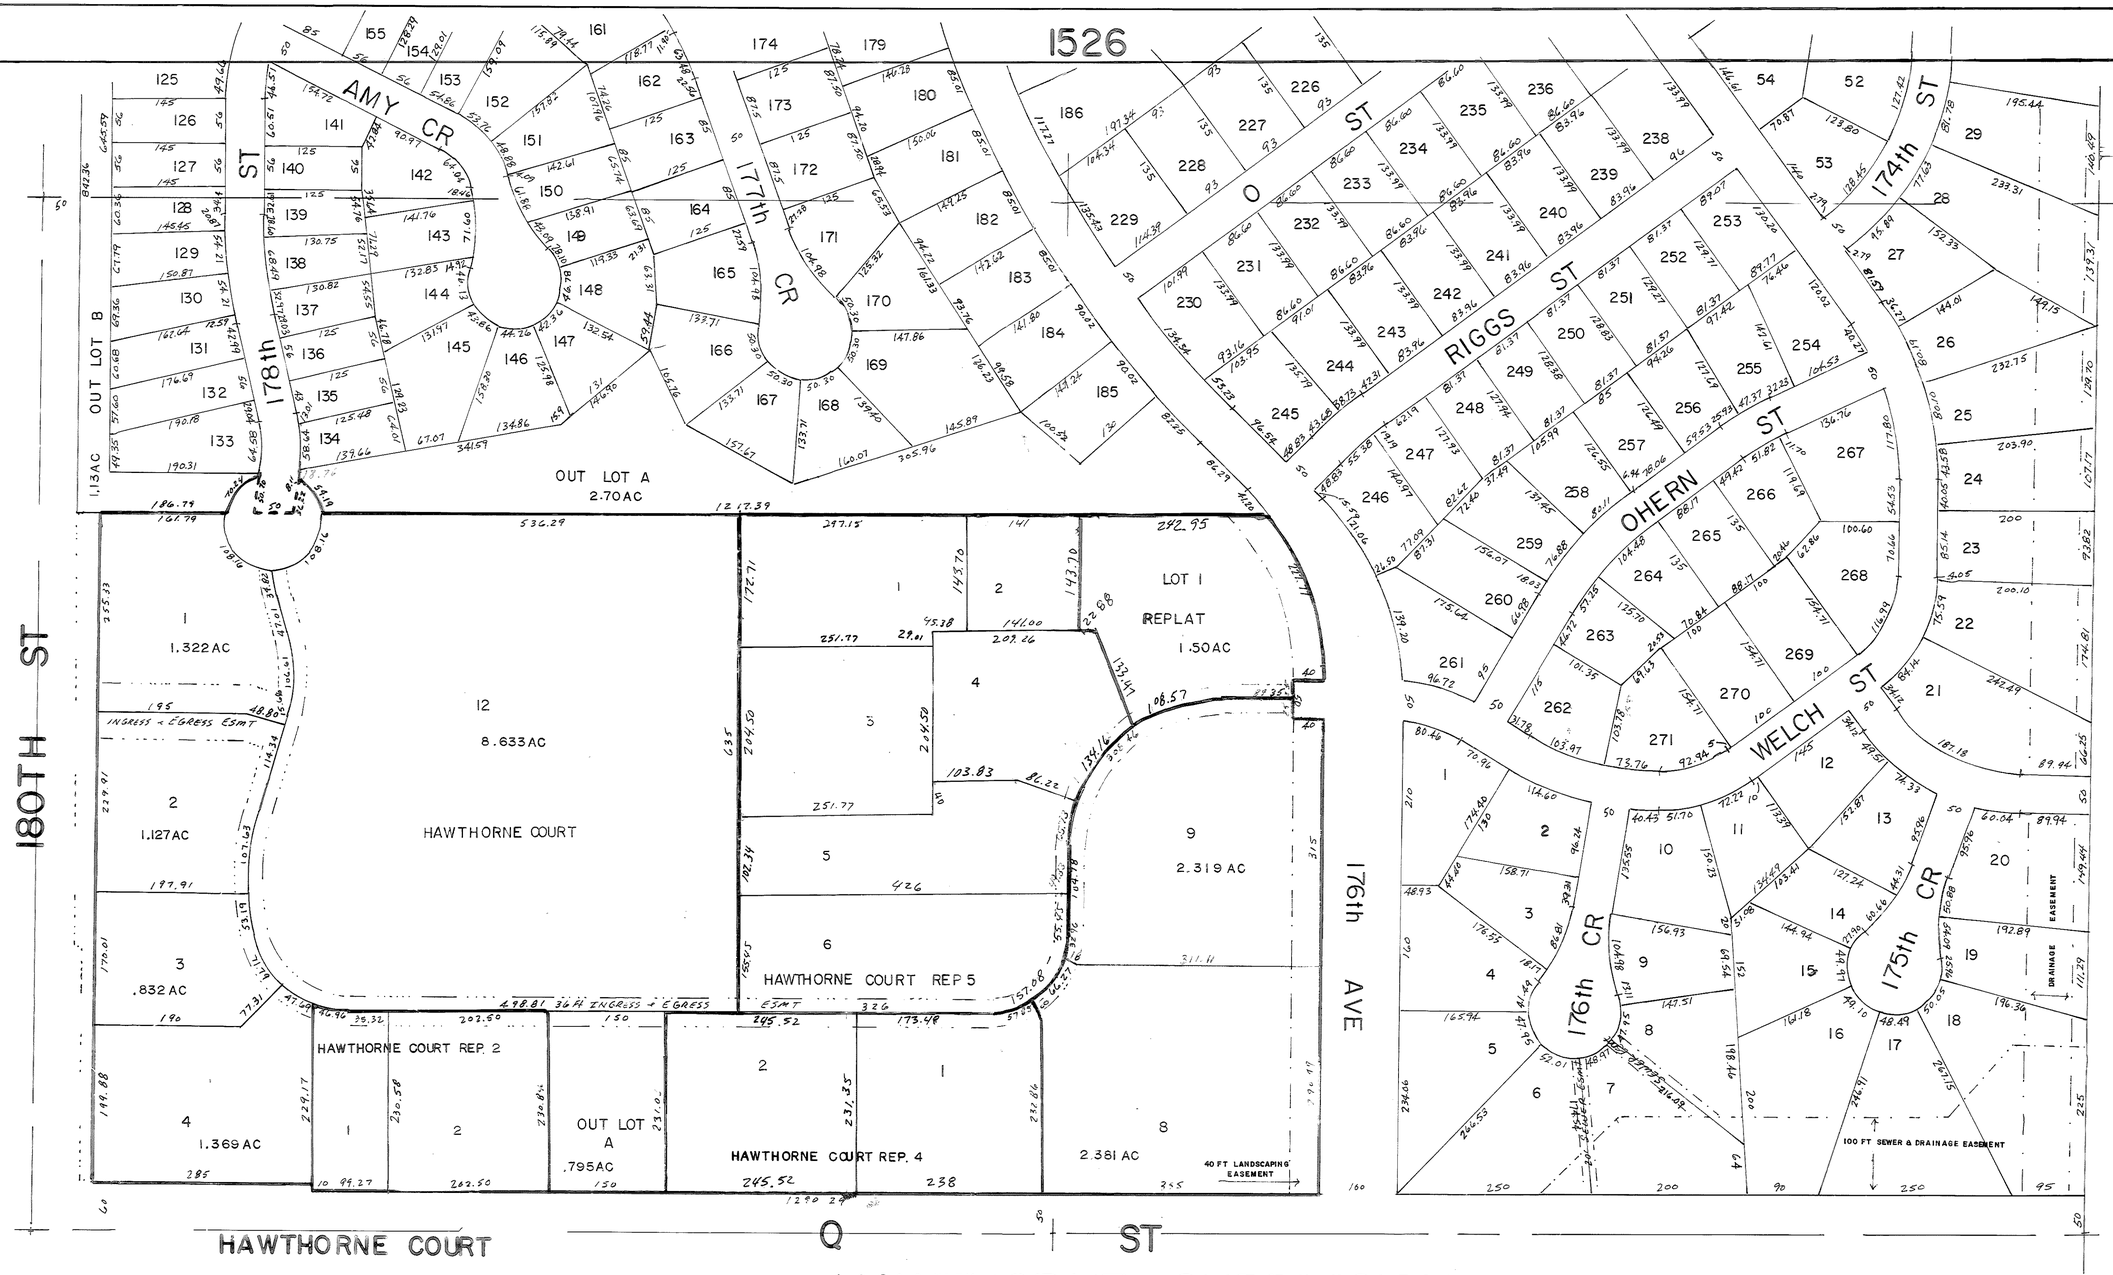
1526
1524
1523
1522
1635
180TH ST
178th ST
177th CR
176th CR
175th CR
174th ST
AMY CR
O ST
RIGGS ST
OHERN ST
WELCH ST
176th AVE
OUT LOT B
1.13AC
OUT LOT A
2.70AC
HAWTHORNE COURT
HAWTHORNE COURT REP 5
HAWTHORNE COURT REP. 2
HAWTHORNE COURT REP. 4
OUT LOT A
.795AC
LOT 1
REPLAT
1.50AC
1.322AC
8.633AC
1.127AC
.832AC
1.369AC
2.319AC
2.381AC
INGRESS + EGRESS ESMT
36' INGRESS + EGRESS ESMT
40 FT LANDSCAPING EASEMENT
100 FT SEWER & DRAINAGE EASEMENT
DRAINAGE EASEMENT
HAWTHORNE COURT
Q ST
HAWTHORNE SUBDIVISION
S½ SW¼ SEC 4-14-11