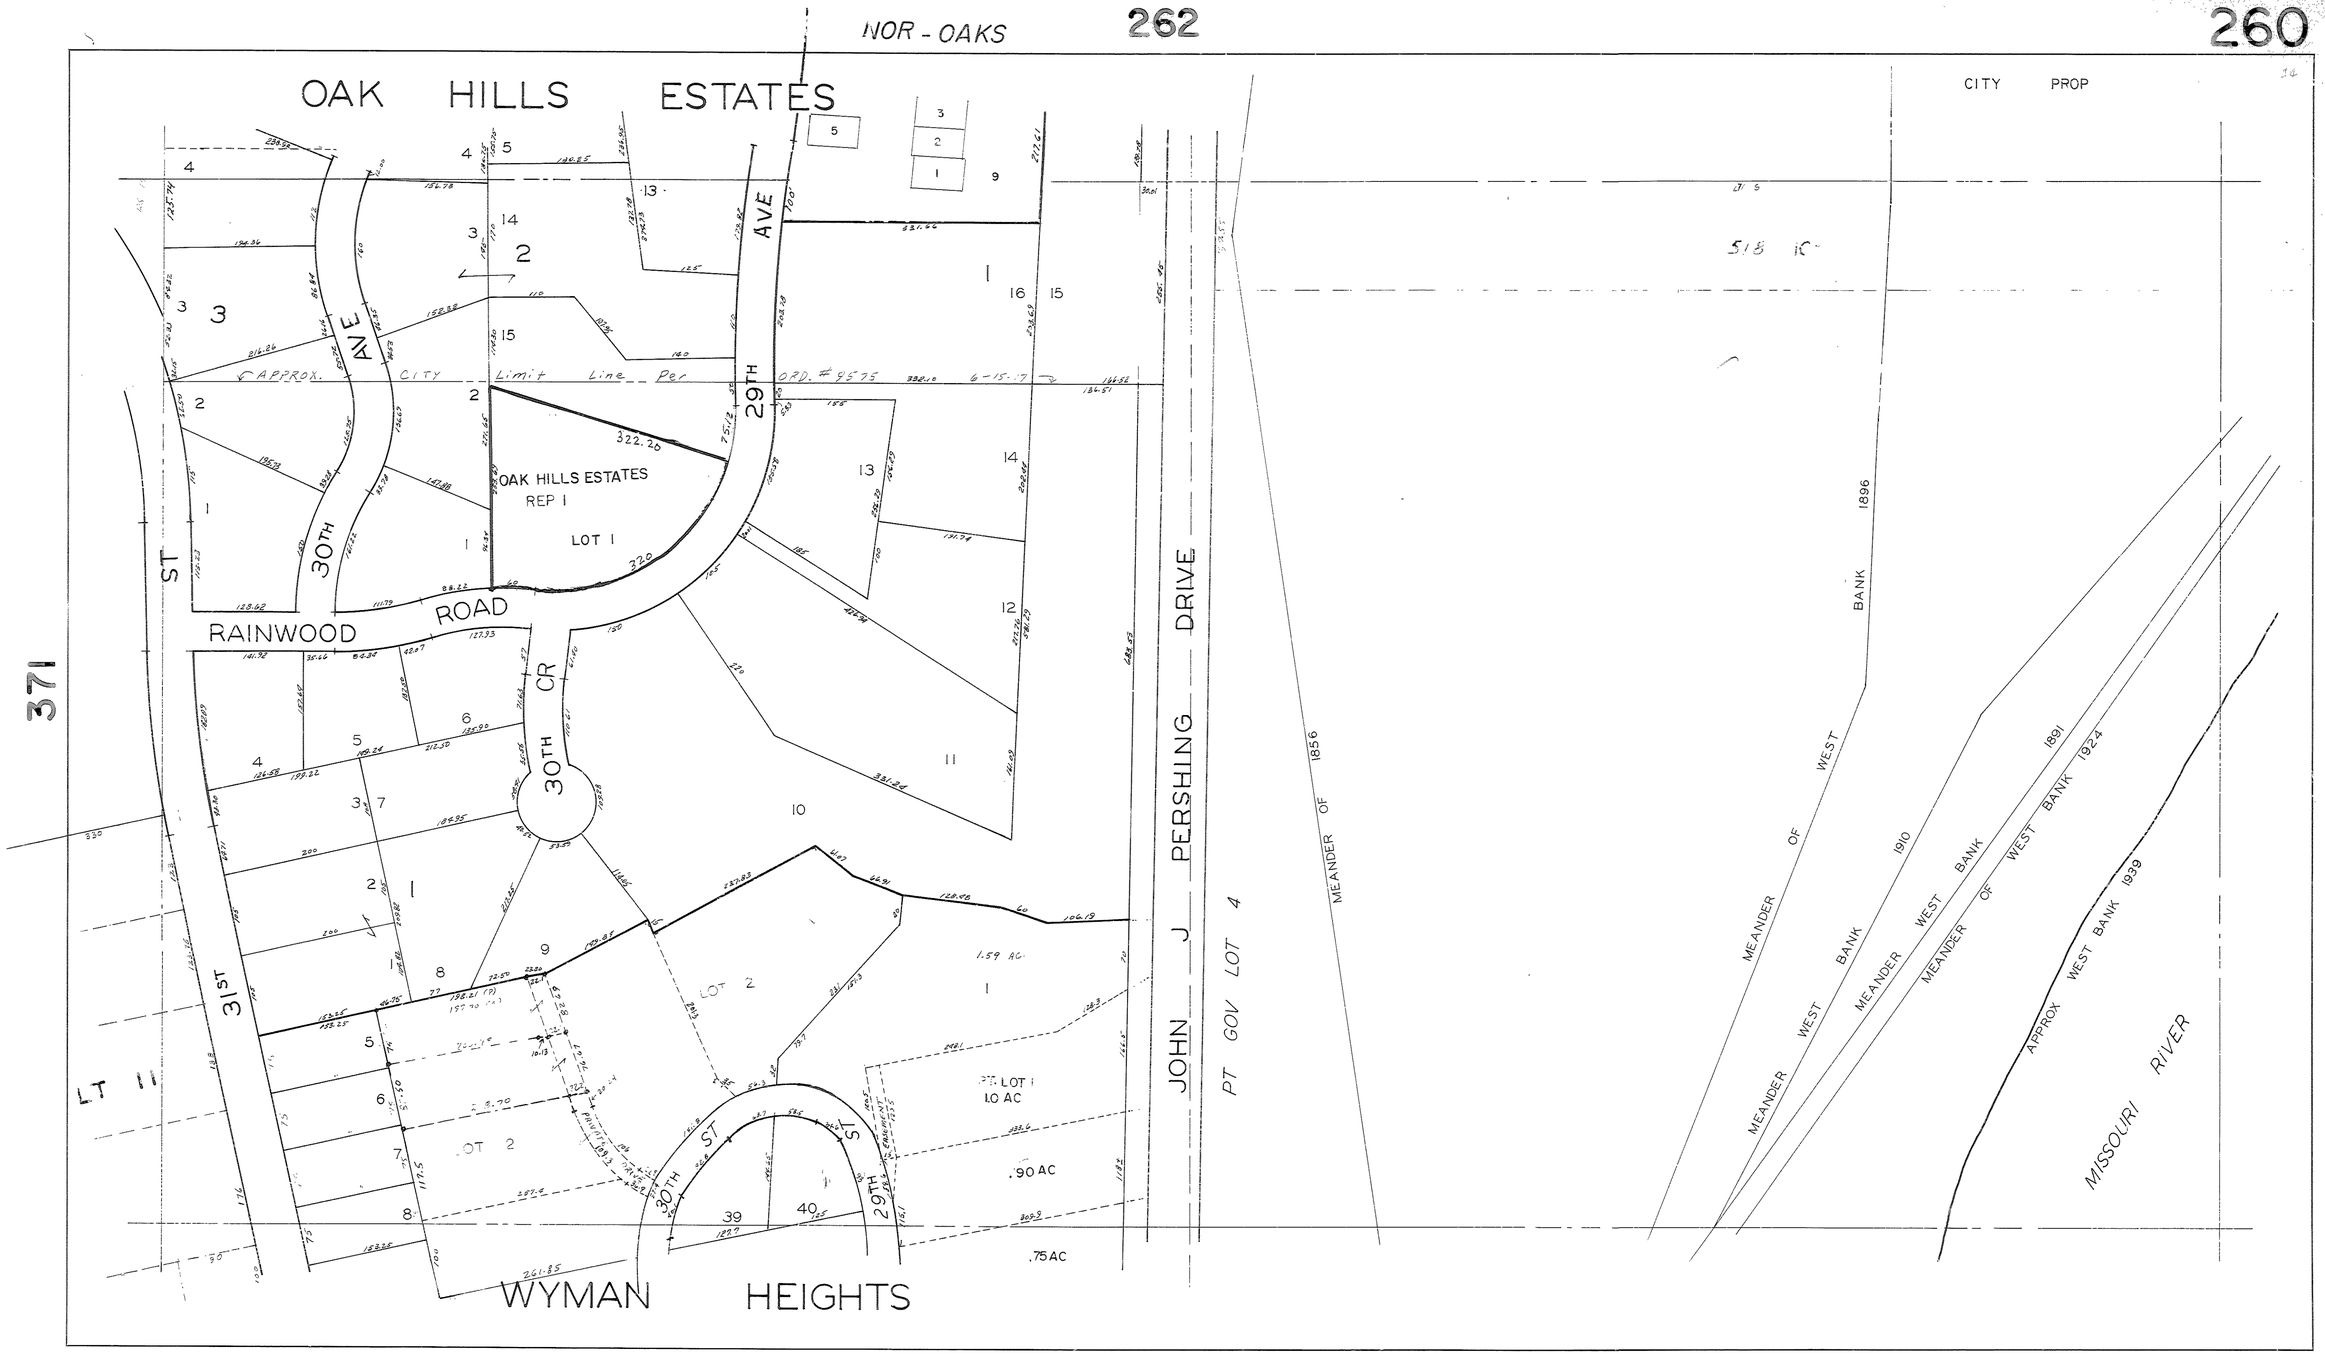
NOR - OAKS
262
260
OAK HILLS ESTATES
CITY PROP
518 IC
APPROX. CITY Limit Line Per ORD. #9575 6-15-17
OAK HILLS ESTATES REP 1
LOT 1
322.26
29TH AVE
30TH ST
RAINWOOD ROAD
30TH CR
31ST ST
371
LT 11
LOT 2
1.59 AC
PT LOT 1 1.0 AC
.90 AC
.75 AC
39
40
JOHN J PERSHING DRIVE
PT GOV LOT 4
MEANDER OF 1856
MEANDER OF WEST BANK 1896
MEANDER WEST BANK 1910
MEANDER WEST BANK 1891
MEANDER OF WEST BANK 1924
APPROX WEST BANK 1939
MISSOURI RIVER
WYMAN HEIGHTS
259
S½ SW¼ 16 - 16 - 13