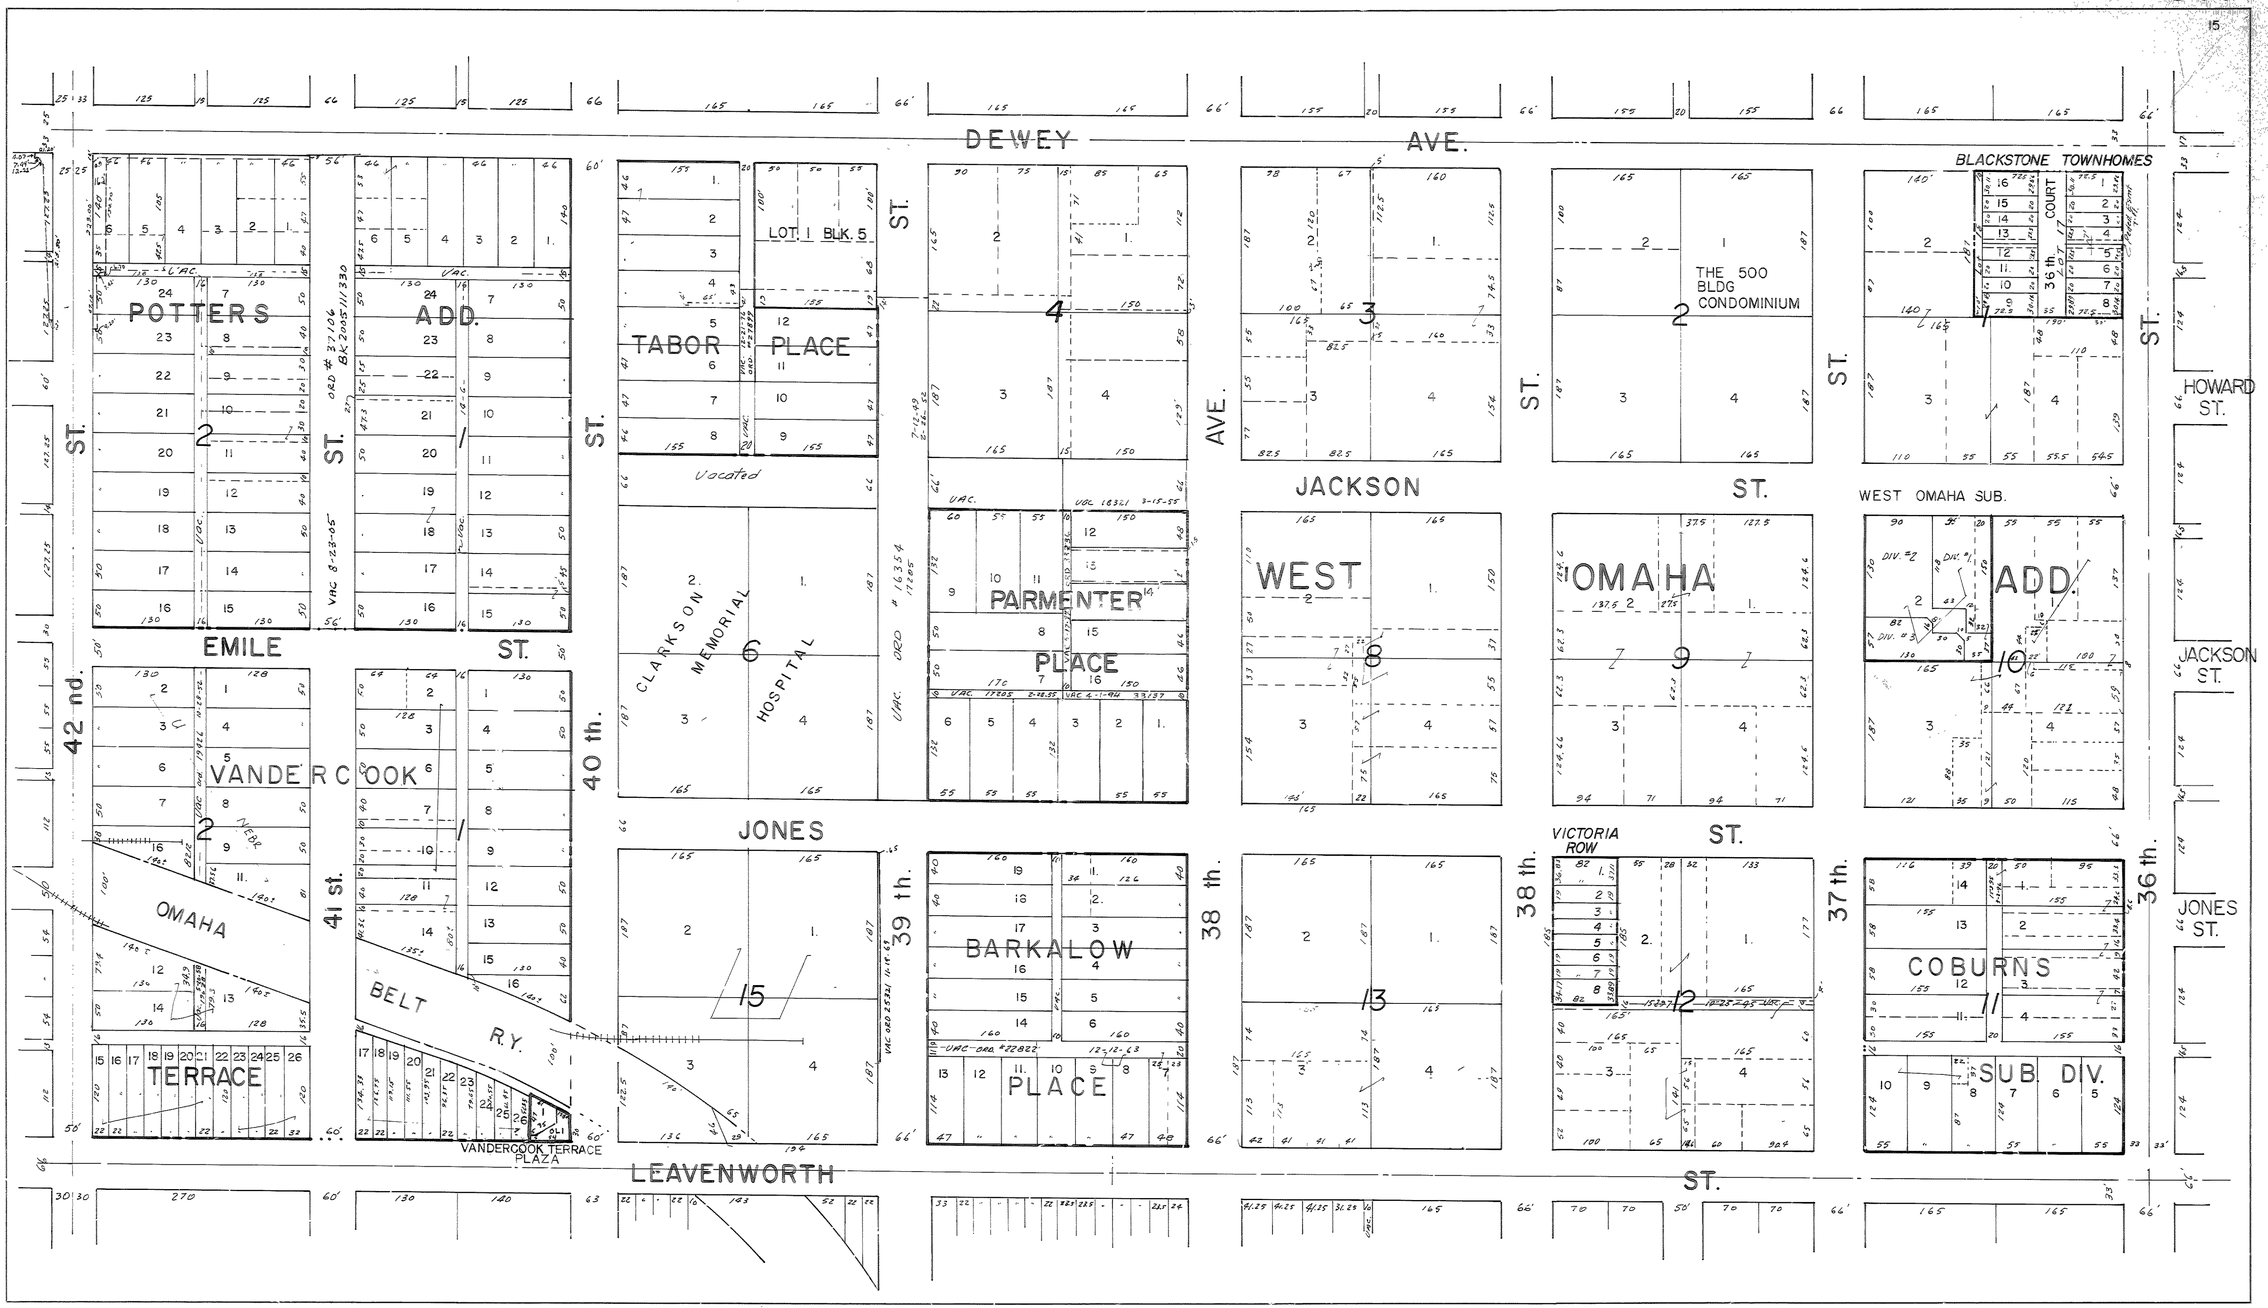
319
317
318
208
315
DEWEY AVE.
LEAVENWORTH ST.
HOWARD ST.
JACKSON ST.
JONES ST.
42 nd. ST.
41 st.
40 th. ST.
39 th.
38 th.
37 th.
36 th. ST.
POTTERS ADD.
EMILE ST.
VANDERCOOK TERRACE
OMAHA BELT R.Y.
TERRACE
VANDERCOOK TERRACE PLAZA
TABOR PLACE
LOT 1 BLK. 5
Vacated
CLARKSON MEMORIAL HOSPITAL
JONES
PARMENTER PLACE
BARKALOW PLACE
JACKSON ST.
WEST OMAHA ADD.
THE 500 BLDG CONDOMINIUM
BLACKSTONE TOWNHOMES
WEST OMAHA SUB.
VICTORIA ROW
COBURNS SUB. DIV.
N½ SE¼ SEC. 20-15-13