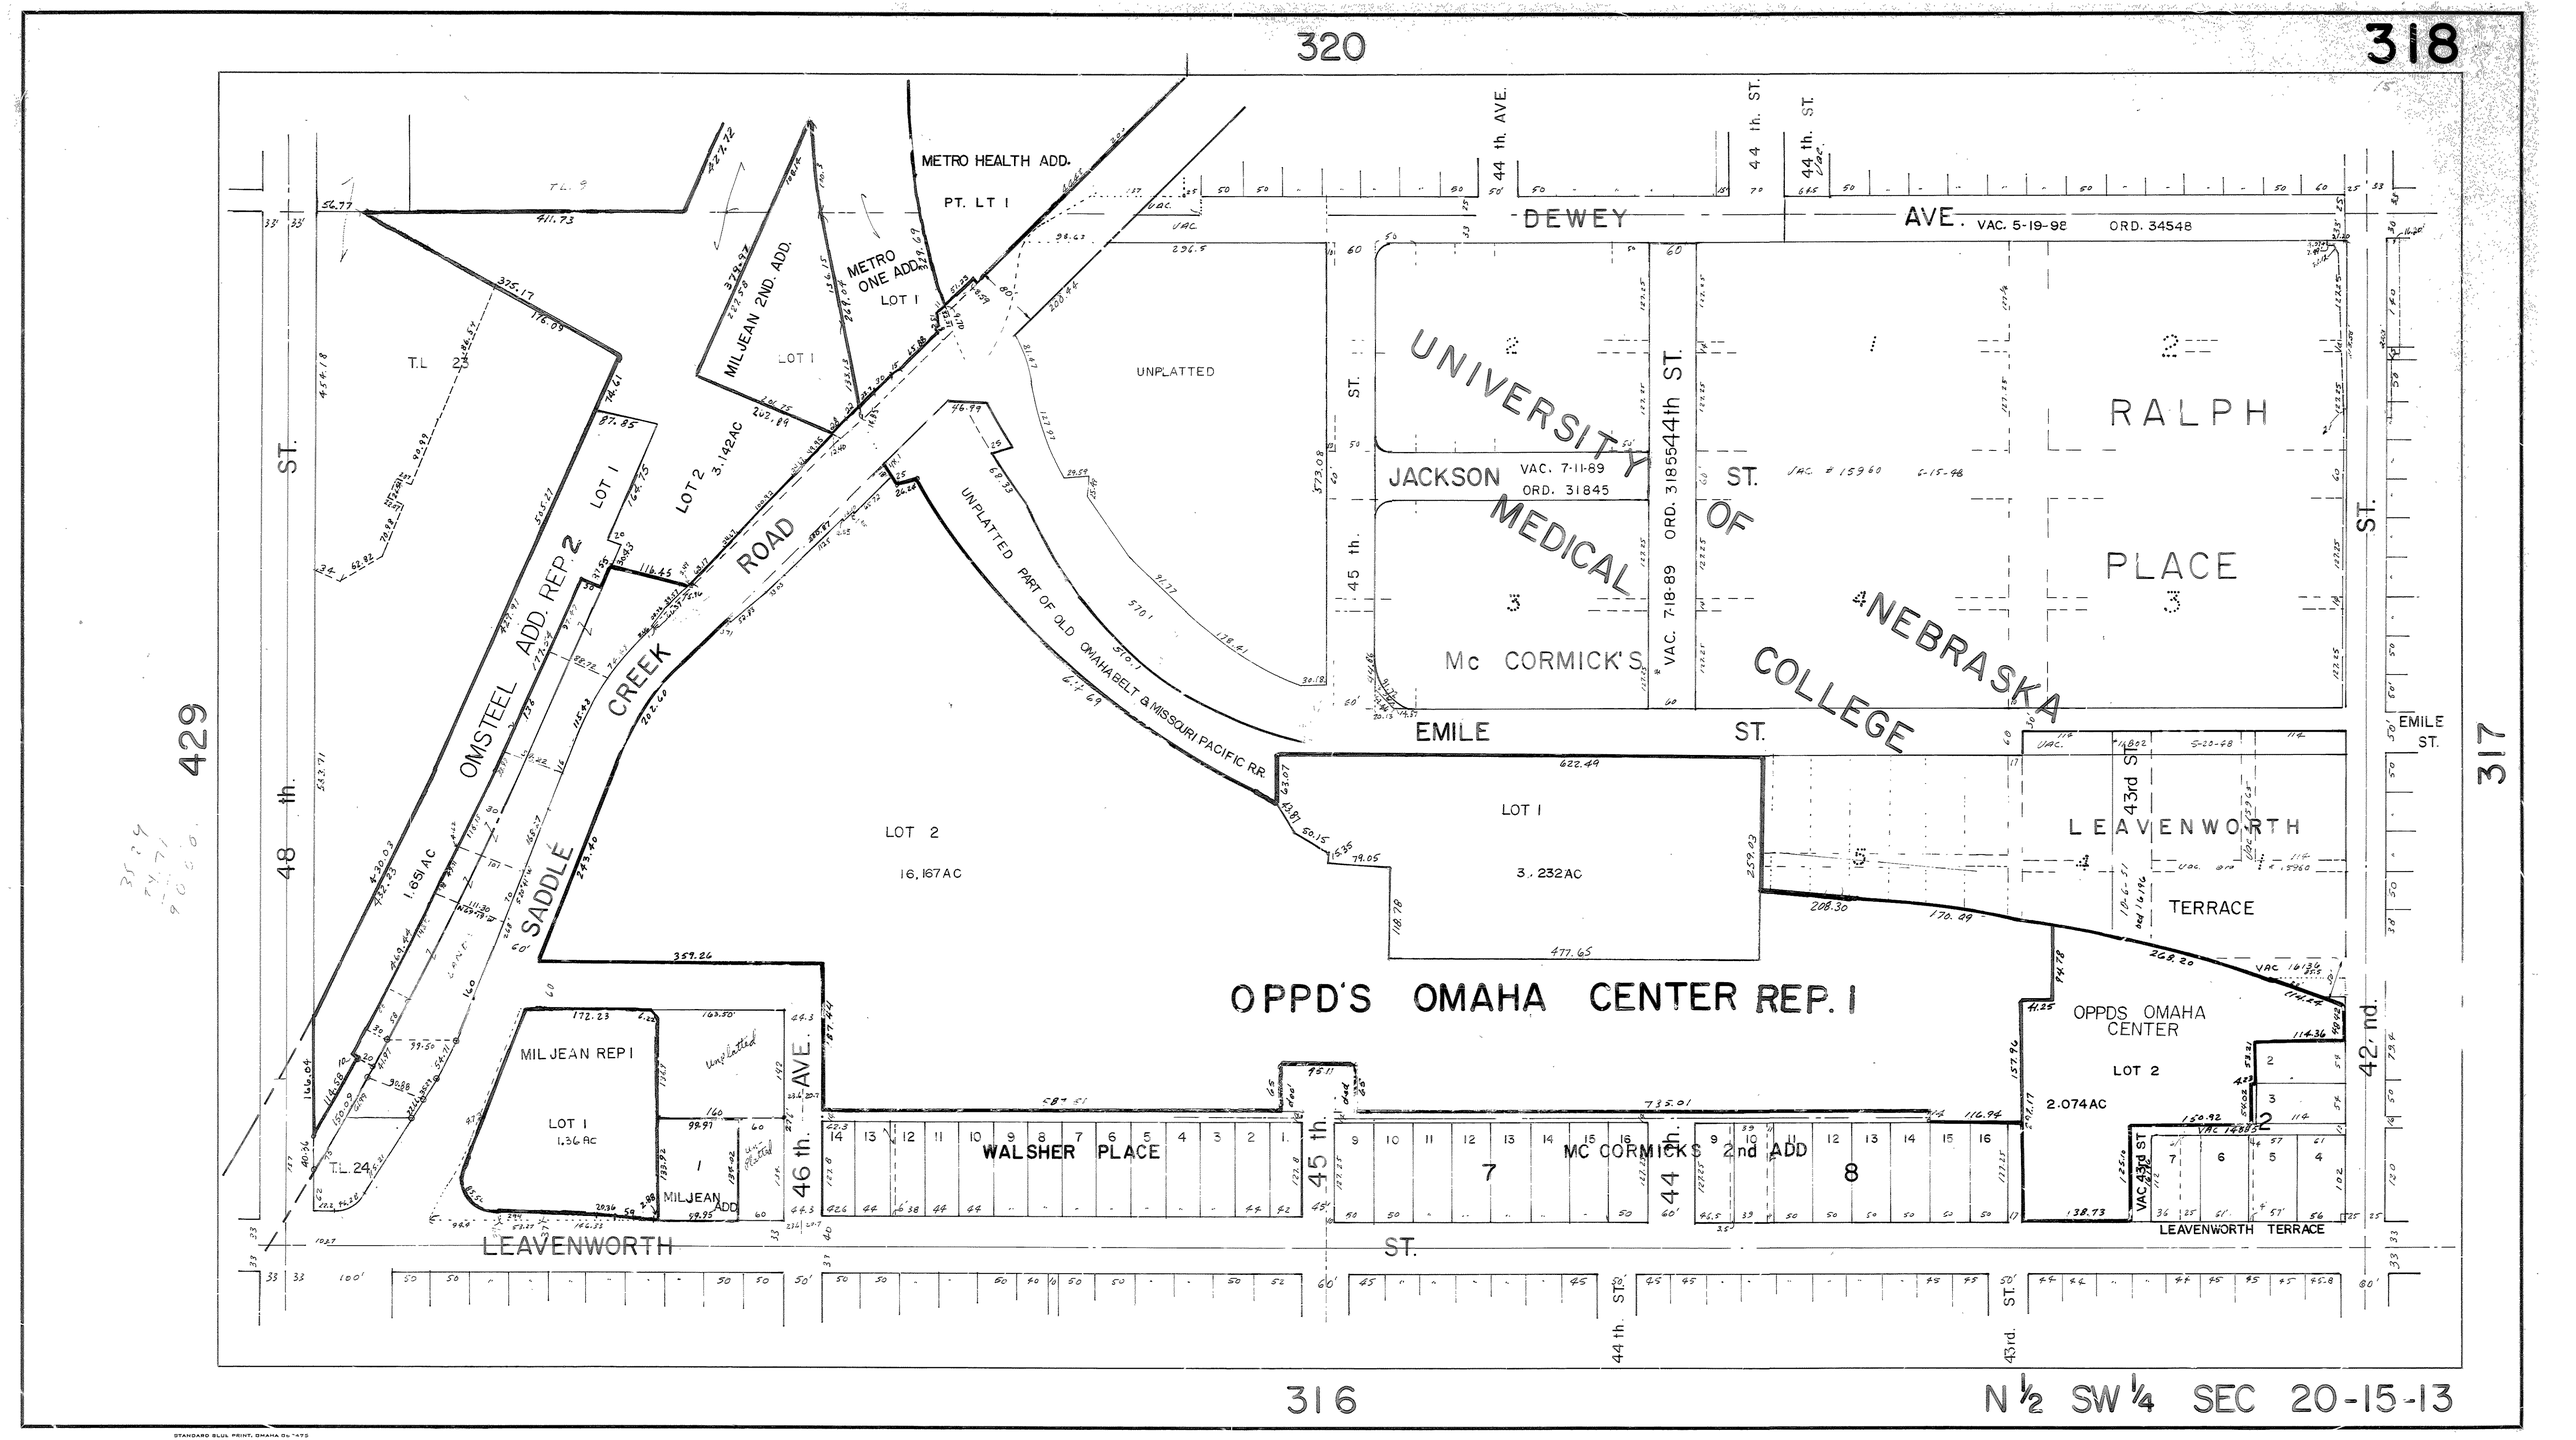

320
318
429
317
316
N ½ SW ¼ SEC 20-15-13
METRO HEALTH ADD.
PT. LT 1
METRO ONE ADD.
LOT 1
MILJEAN 2ND. ADD.
LOT 1
T.L. 2
LOT 1
LOT 2 3.142AC
OMSTEEL ADD. REP. 2
SADDLE CREEK ROAD
UNPLATTED
UNPLATTED PART OF OLD OMAHA BELT & MISSOURI PACIFIC RR.
DEWEY AVE.
VAC. 5-19-98 ORD. 34548
44 th. AVE.
44 th. ST.
UNIVERSITY OF NEBRASKA MEDICAL COLLEGE
JACKSON ST.
VAC. 7-11-89 ORD. 31845
Mc CORMICK'S
VAC. 7-18-89 ORD. 31855
44th ST.
RALPH PLACE
EMILE ST.
LOT 2
16.167AC
LOT 1
3.232AC
LEAVENWORTH TERRACE
43rd ST.
OPPD'S OMAHA CENTER REP. 1
OPPDS OMAHA CENTER
LOT 2
2.074AC
MILJEAN REP 1
LOT 1
1.36AC
MILJEAN ADD
46 th. AVE.
WALSHER PLACE
45 th.
MC CORMICKS 2nd ADD
44 th.
LEAVENWORTH ST.
LEAVENWORTH TERRACE
48 th. ST.
42 nd. ST.
T.L. 24