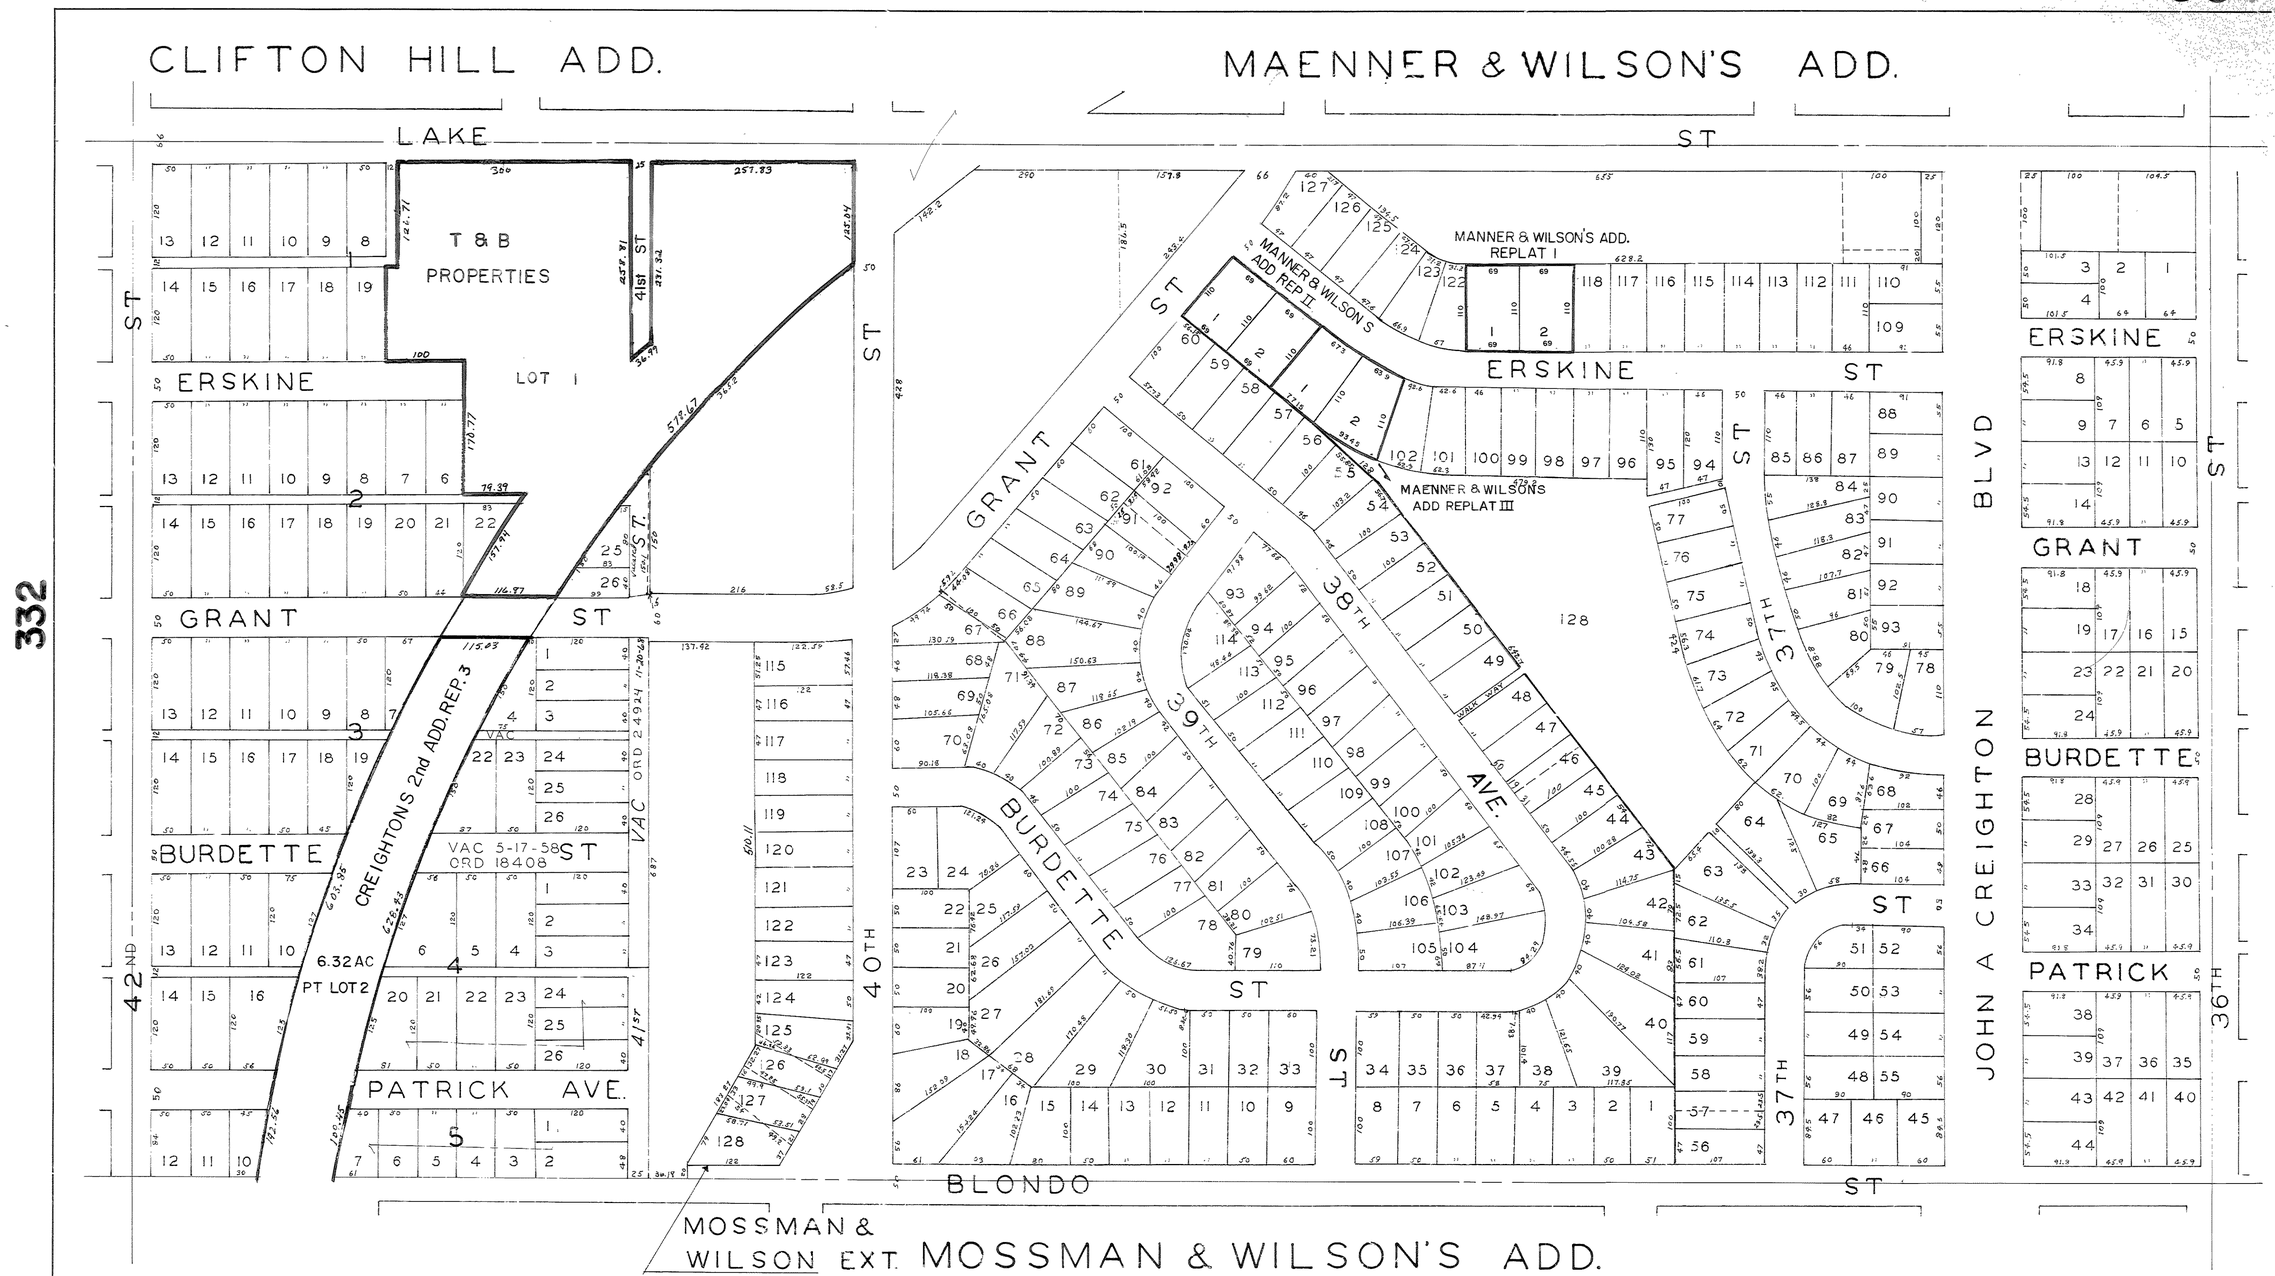
333
331
CLIFTON HILL ADD.
MAENNER & WILSON'S ADD.
LAKE ST
T & B PROPERTIES
LOT 1
ERSKINE
GRANT ST
BURDETTE
PATRICK AVE.
CREIGHTONS 2nd ADD. REP. 3
VAC ORD 24924
VAC 5-17-58 ORD 18408
6.32 AC PT LOT 2
41ST ST
42ND
40TH
GRANT
MANNER & WILSON'S ADD. REPLAT I
MANNER & WILSON'S ADD REP II
MAENNER & WILSONS ADD REPLAT III
38TH
39TH
37TH
36TH
JOHN A CREIGHTON BLVD
BLONDO ST
MOSSMAN & WILSON EXT
MOSSMAN & WILSON'S ADD.
332
222
329
S1/2 SE1/4 8-15-13