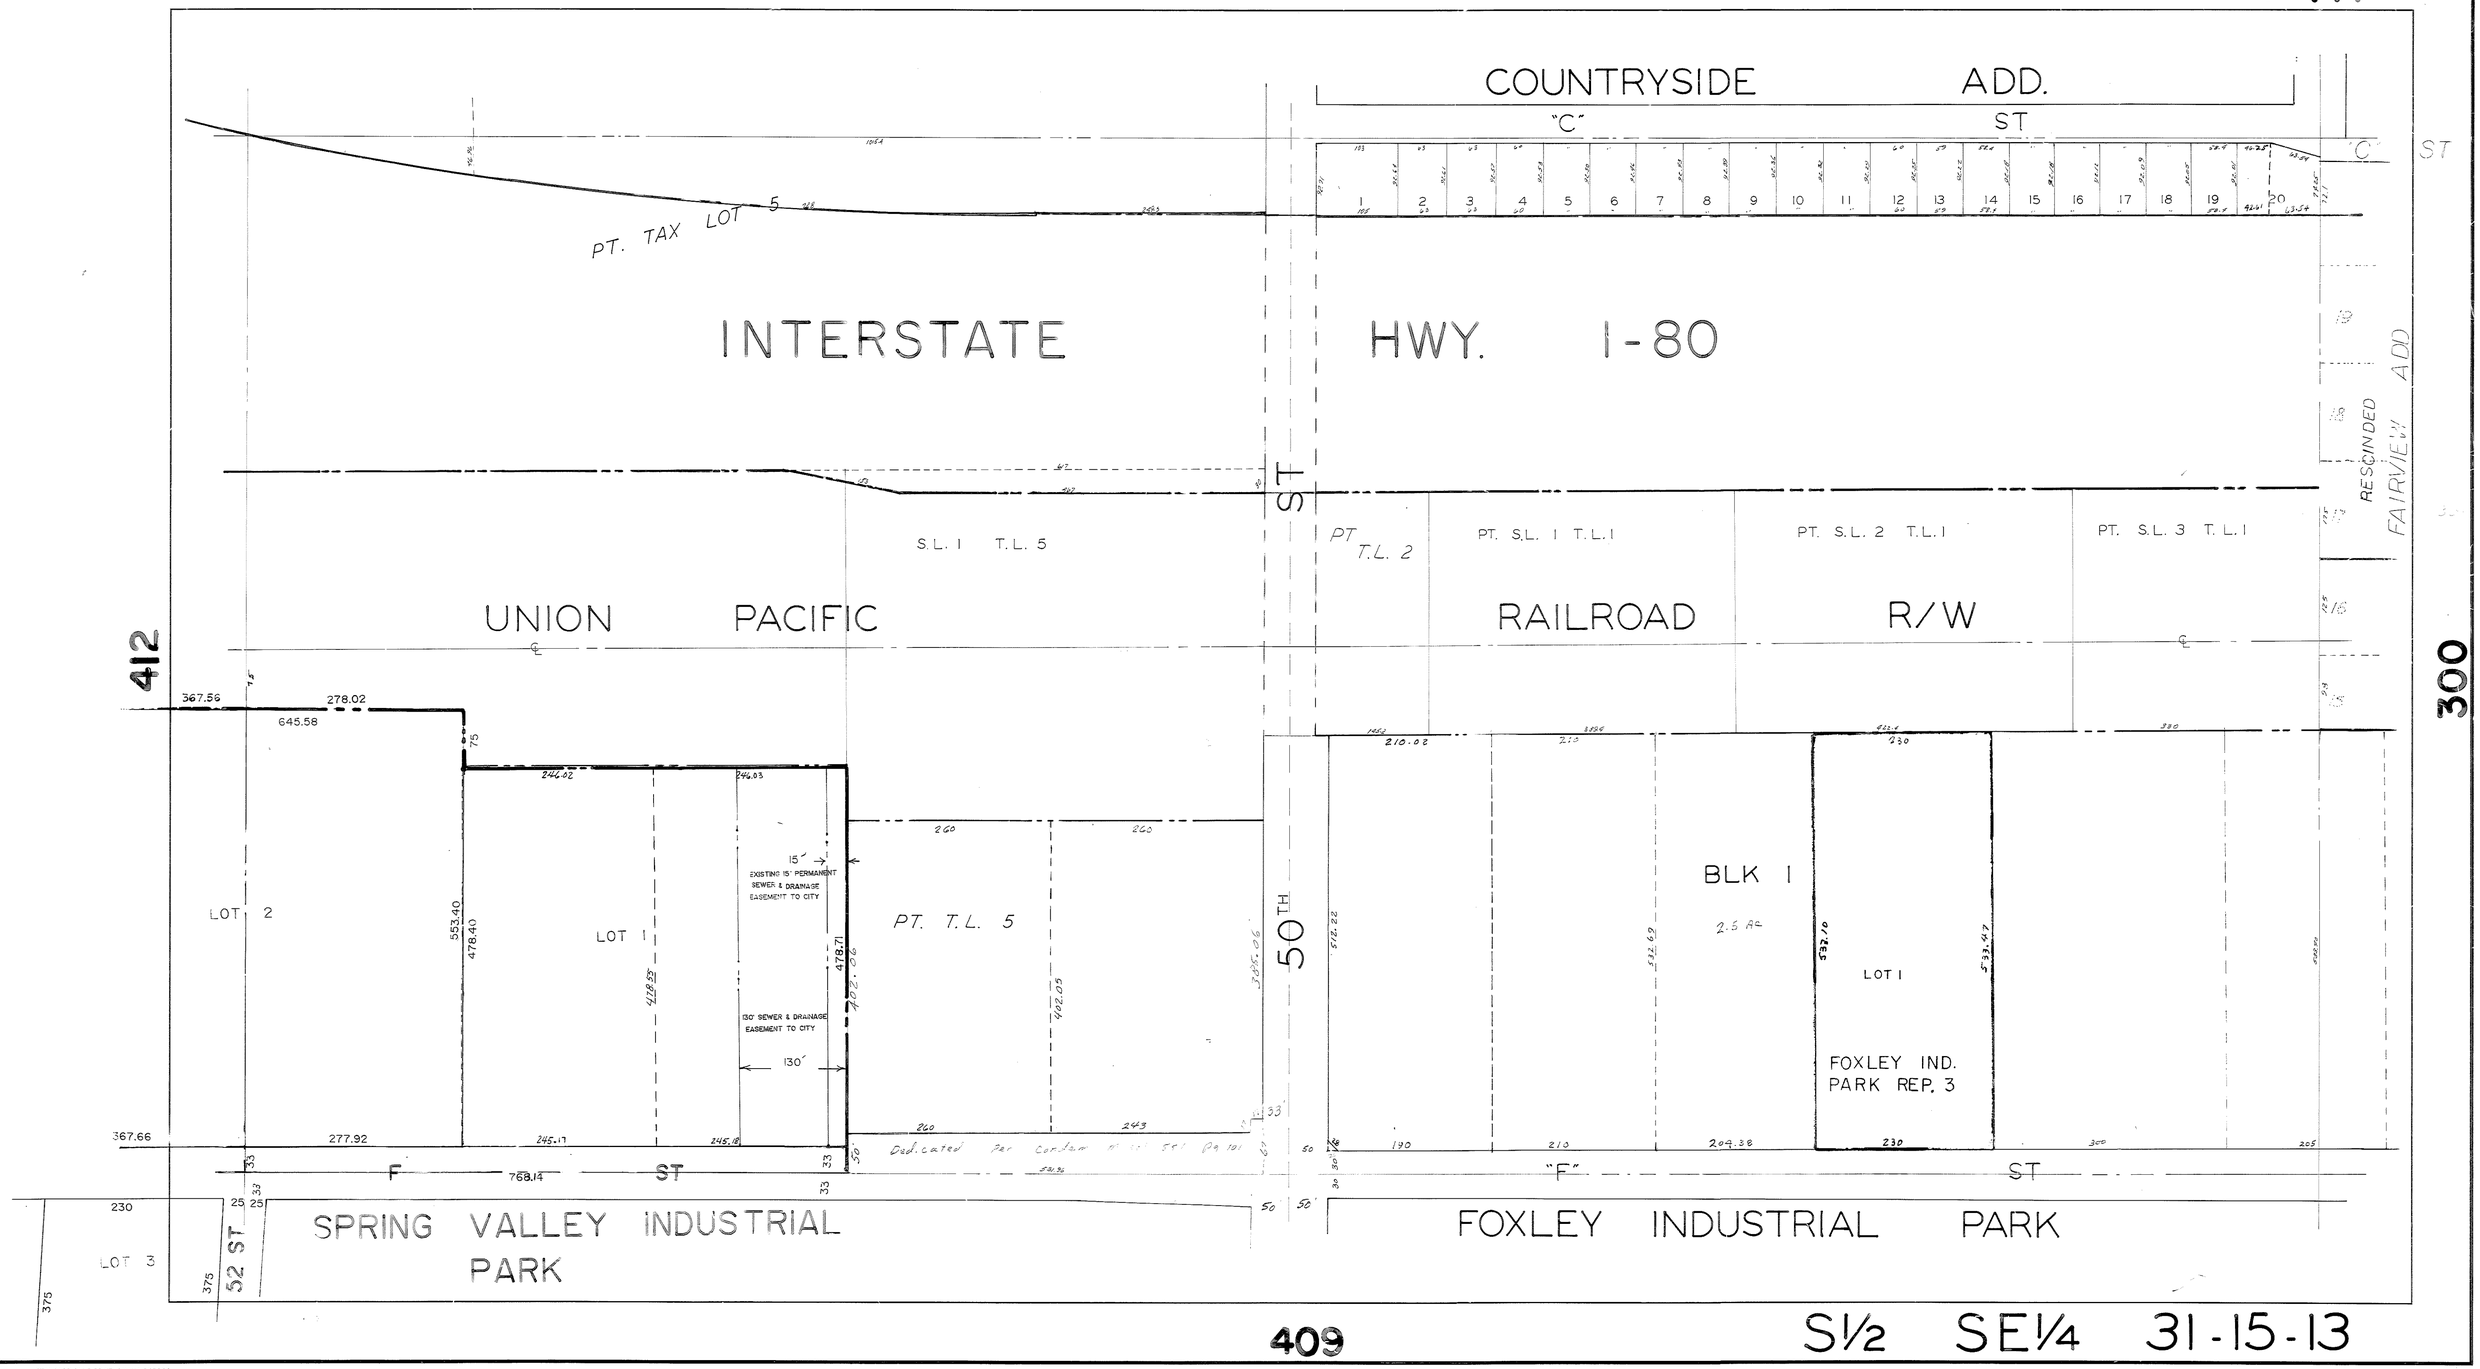
413
411
COUNTRYSIDE ADD.
"C" ST
PT. TAX LOT 5
INTERSTATE HWY. I-80
RESCINDED FAIRVIEW ADD
S.L. 1 T.L. 5
PT T.L. 2
PT. S.L. 1 T.L. 1
PT. S.L. 2 T.L. 1
PT. S.L. 3 T.L. 1
UNION PACIFIC RAILROAD R/W
412
300
367.56
278.02
645.58
LOT 2
553.40
478.40
LOT 1
EXISTING 15' PERMANENT SEWER & DRAINAGE EASEMENT TO CITY
130' SEWER & DRAINAGE EASEMENT TO CITY
130'
15'
478.71
PT. T.L. 5
50TH ST
BLK 1
2.5 Ac
LOT 1
FOXLEY IND. PARK REP. 3
367.66
277.92
768.14
F ST
"F" ST
SPRING VALLEY INDUSTRIAL PARK
FOXLEY INDUSTRIAL PARK
LOT 3
52 ST
409
S1/2 SE1/4 31-15-13