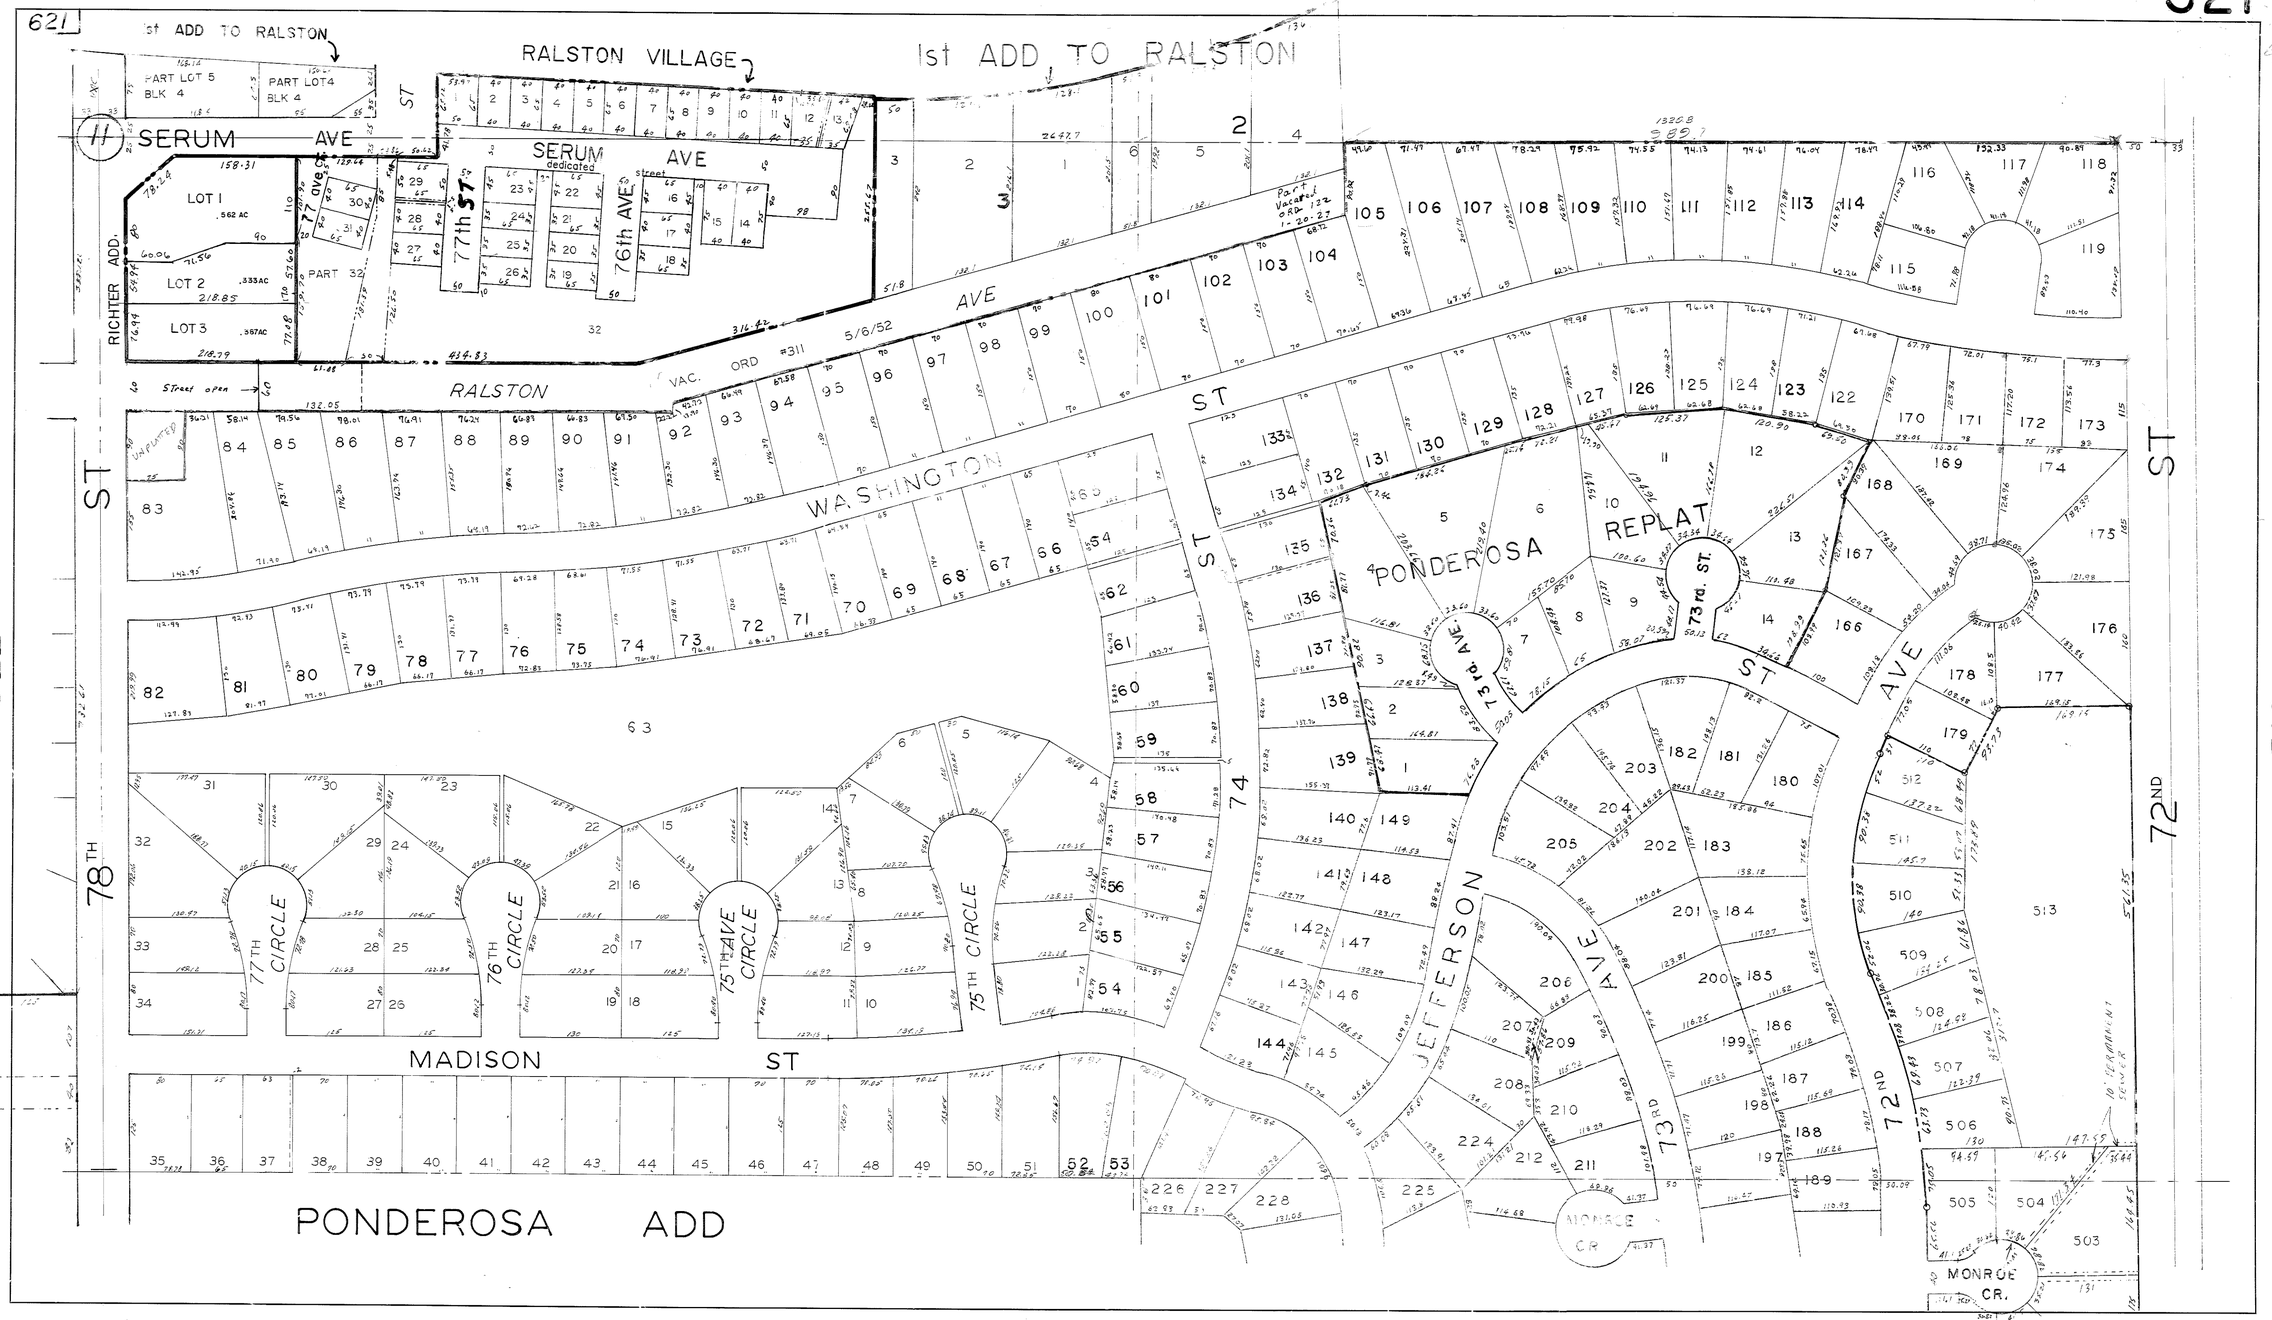
623
621
621
1st ADD TO RALSTON
RALSTON VILLAGE
1st ADD TO RALSTON
PART LOT 5 BLK 4
PART LOT 4 BLK 4
SERUM AVE
SERUM AVE
dedicated street
77th ST
76th AVE
77 AVE
LOT 1 .562 AC
LOT 2 .333 AC
LOT 3 .367 AC
RICHTER ADD.
PART 32
Part Vacated ORD 122 1-20-27
VAC. ORD #311 5/6/52
RALSTON AVE
Street open
WASHINGTON ST
PONDEROSA REPLAT
73rd. ST.
73rd AVE
74 ST
JEFFERSON AVE
73RD
72ND ST
72ND AVE
78TH ST
77TH CIRCLE
76TH CIRCLE
75TH AVE CIRCLE
75TH CIRCLE
MADISON ST
PONDEROSA ADD
MONROE CR.
622
510
619
N½ SE¼ 11-14-12