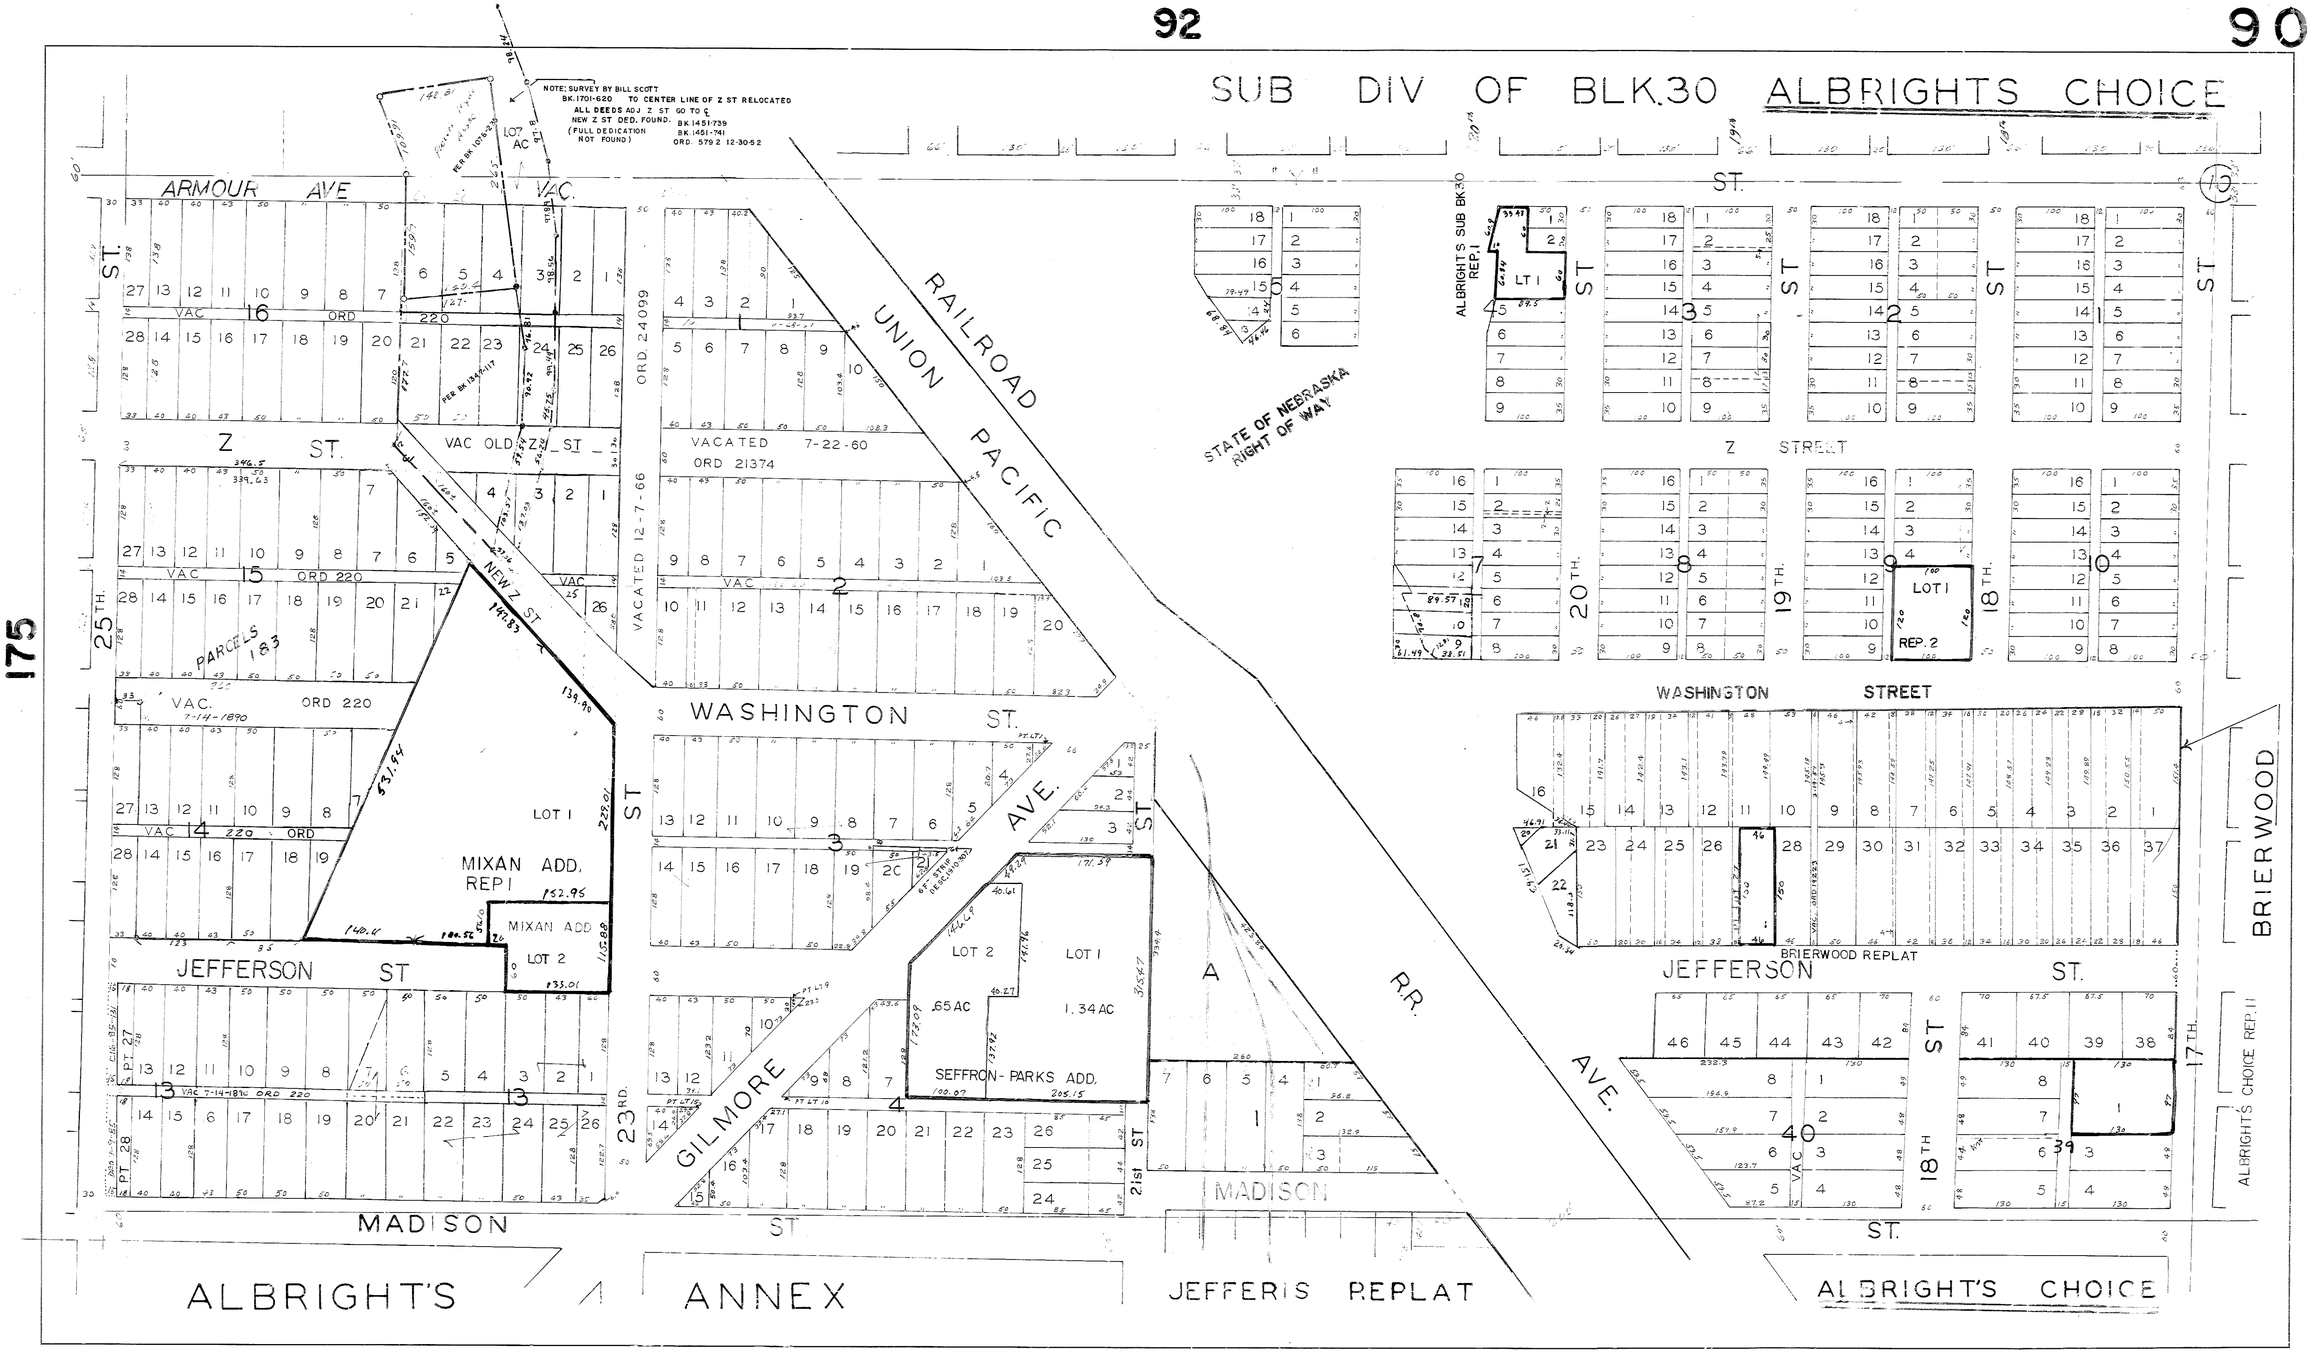
92
90
88
89
175
SUB DIV OF BLK.30 ALBRIGHTS CHOICE
NOTE: SURVEY BY BILL SCOTT
BK. 1701-620 TO CENTER LINE OF Z ST RELOCATED
ALL DEEDS ADJ Z ST GO TO ℄
NEW Z ST DED. FOUND: BK. 1451-739
(FULL DEDICATION NOT FOUND) BK. 1451-741
ORD. 579 2 12-30-52
ARMOUR AVE
VAC.
LOT AC
Z ST.
VAC OLD Z ST
VACATED 12-7-66
ORD. 24099
VACATED 7-22-60
ORD 21374
RAILROAD
UNION PACIFIC
STATE OF NEBRASKA
RIGHT OF WAY
NEW Z ST
PARCEL 183
VAC. 7-14-1890 ORD 220
LOT 1
MIXAN ADD. REPI
MIXAN ADD
LOT 2
WASHINGTON ST.
JEFFERSON ST
MADISON ST
GILMORE AVE.
LOT 2
LOT 1
.65 AC
1.34 AC
SEFFRON-PARKS ADD.
A R.R.
ALBRIGHTS SUB BK.30
REP. 1
LOT 1
Z STREET
20TH.
19TH.
18TH.
LOT 1
REP. 2
WASHINGTON STREET
BRIERWOOD
BRIERWOOD REPLAT
JEFFERSON ST.
17TH.
18TH
ALBRIGHT'S CHOICE REP. II
ALBRIGHT'S ANNEX
JEFFERIS REPLAT
ALBRIGHT'S CHOICE
N1/2 SW1/4 10-14-13