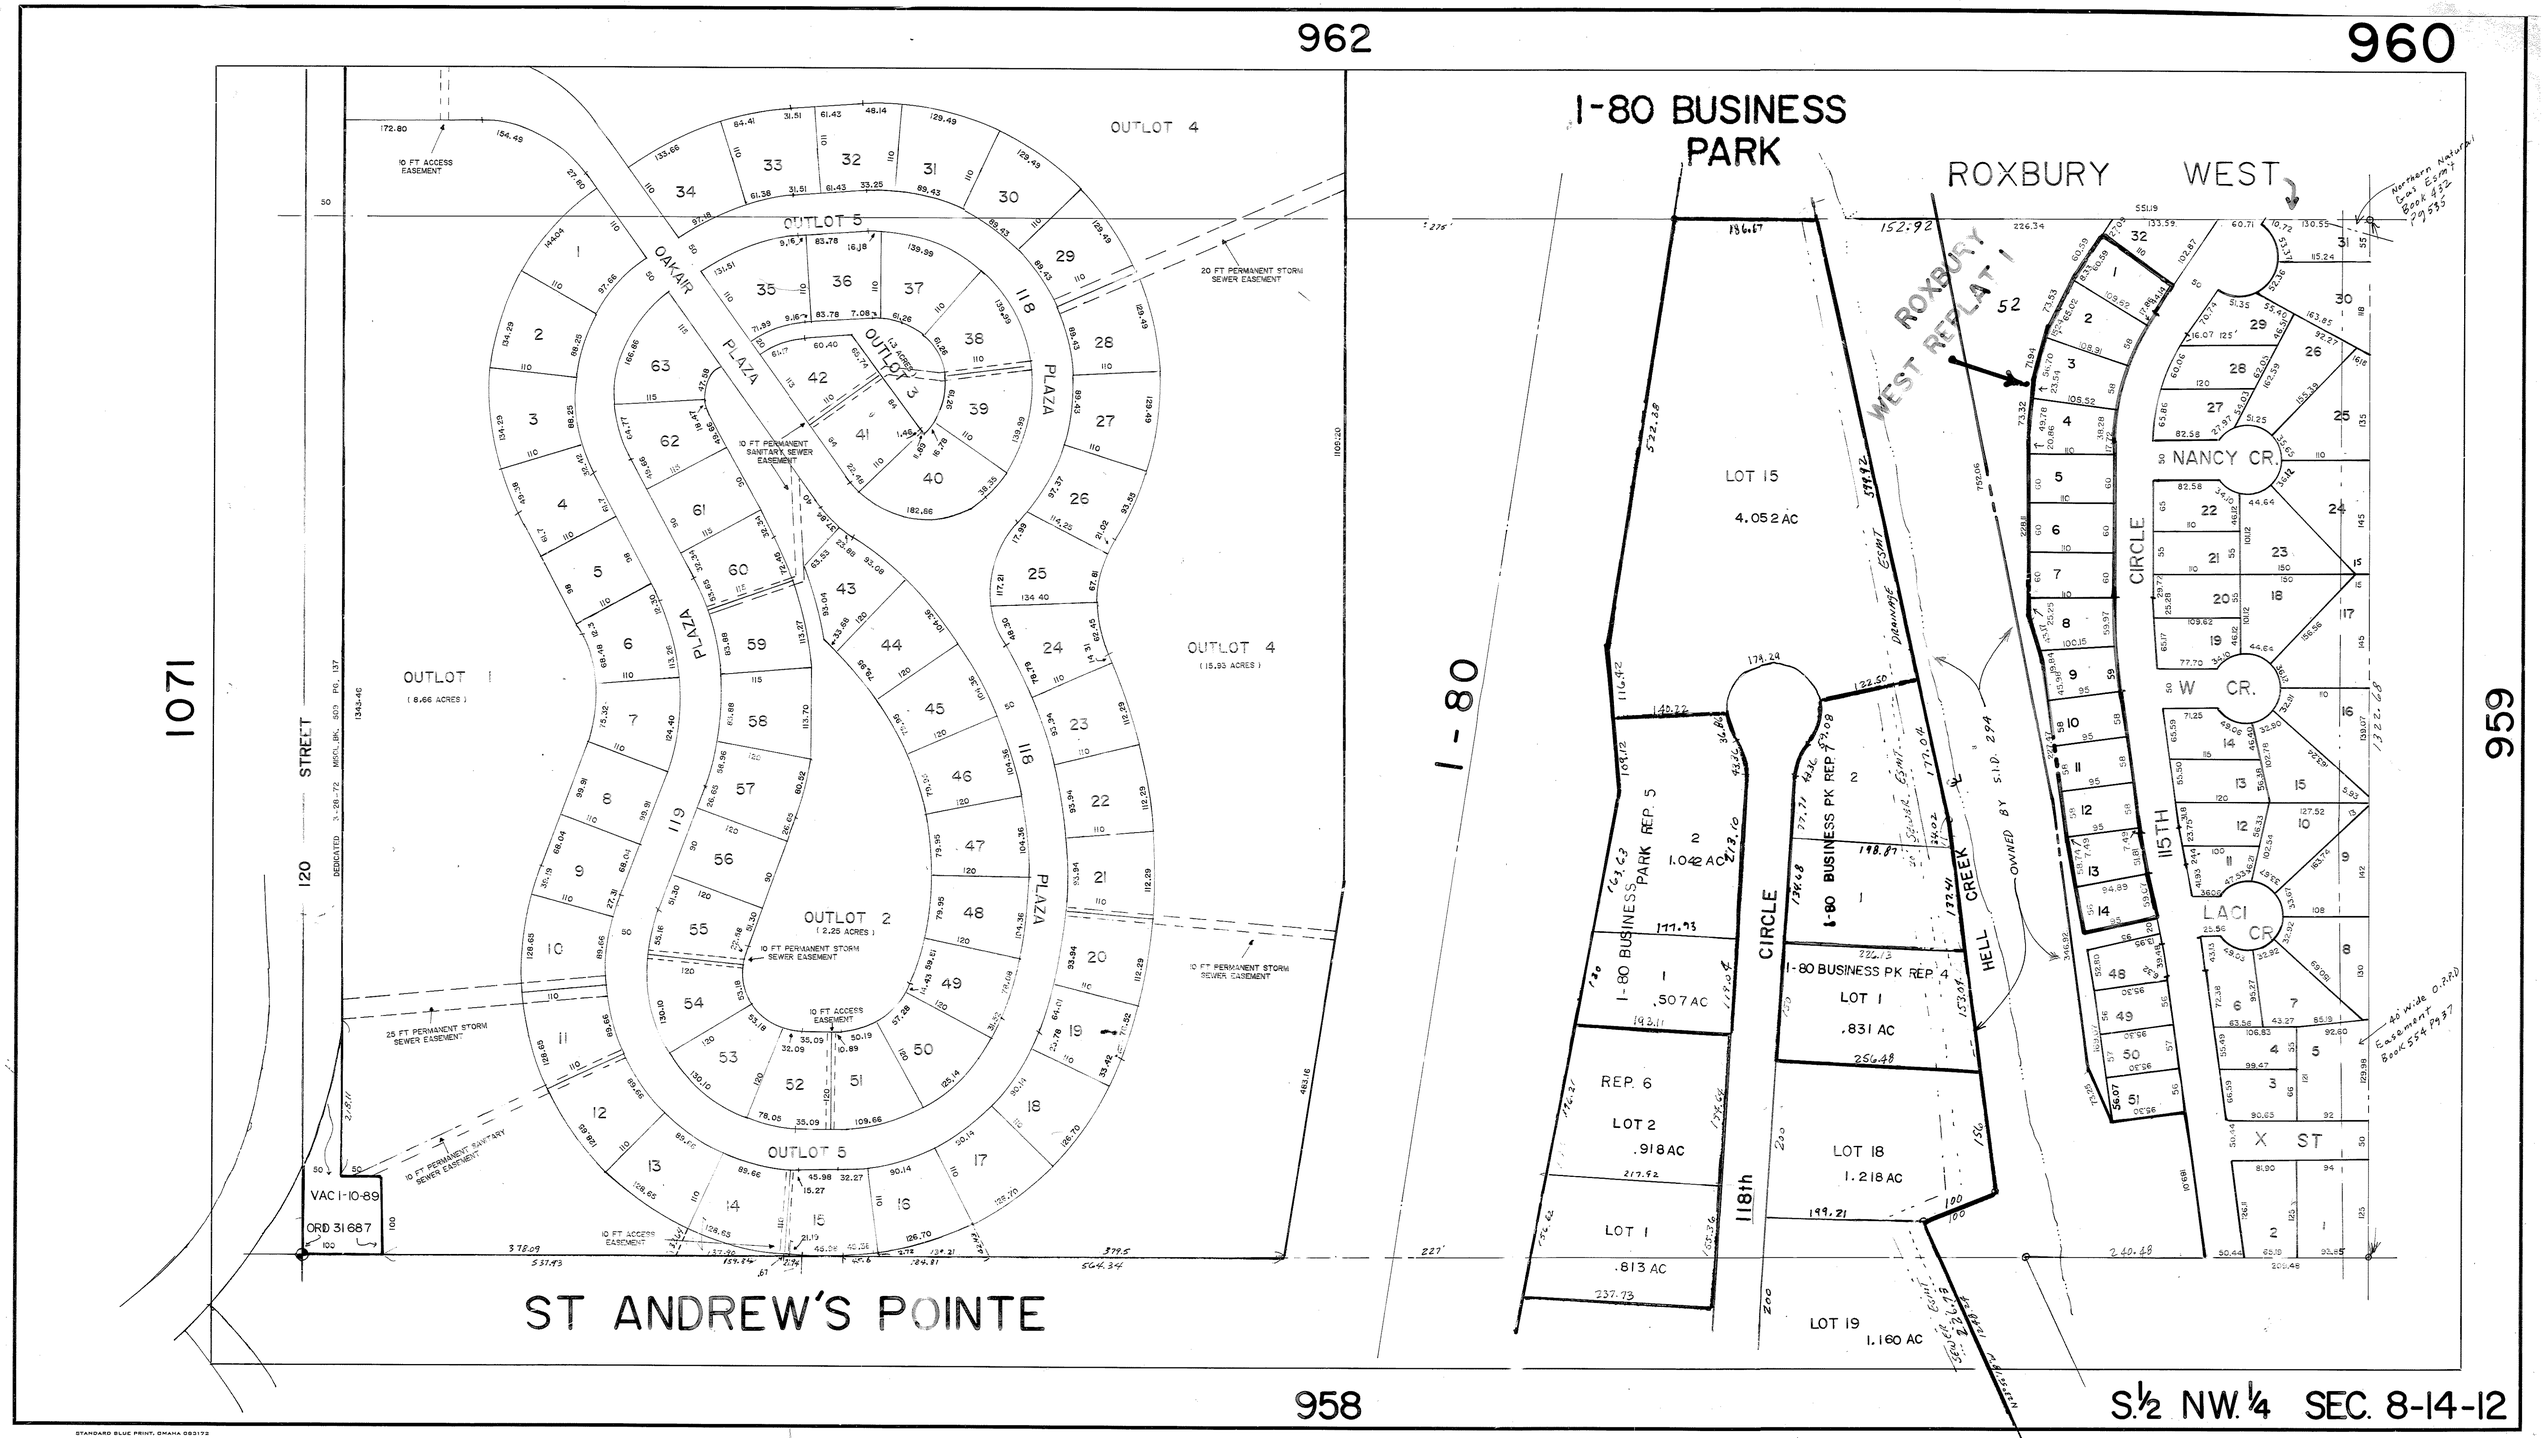
962
960
958
959
1071
I-80 BUSINESS PARK
ROXBURY WEST
ROXBURY WEST REPLAT 1
ST ANDREW'S POINTE
OUTLOT 1
(8.66 ACRES)
OUTLOT 2
(2.25 ACRES)
OUTLOT 3
OUTLOT 4
(15.93 ACRES)
OUTLOT 5
OAKAIR PLAZA
118 PLAZA
119 PLAZA
120 STREET
DEDICATED 3-28-72 MISCL. BK. 509 PG. 137
10 FT ACCESS EASEMENT
20 FT PERMANENT STORM SEWER EASEMENT
10 FT PERMANENT SANITARY SEWER EASEMENT
25 FT PERMANENT STORM SEWER EASEMENT
VAC 1-10-89
ORD 31687
I-80
LOT 15
4.052 AC
I-80 BUSINESS PARK REP. 5
1.042 AC
.507 AC
REP. 6
LOT 2
.918 AC
LOT 1
.813 AC
I-80 BUSINESS PK REP. 4
LOT 1
.831 AC
LOT 18
1.218 AC
LOT 19
1.160 AC
CIRCLE
118th
HELL CREEK
115TH
NANCY CR.
W CR.
LACI CR.
X ST
OWNED BY S.I.D. 294
DRAINAGE ESMT
Northern Natural Gas Esmt Book 432 Pg 535
40' Wide O.R.R.D Easement Book 554 Pg 37
S.½ NW.¼ SEC. 8-14-12