# BRIARWOOD SUBDIVISION PHASE 1

LOTS 1 THROUGH 100 INCLUSIVE

A TRACT OF LAND BEING A PORTION OF THE SOUTH 30 ACRES OF THE EAST HALF OF THE SOUTHEAST QUARTER OF SECTION 33, TOWNSHIP 75 NORTH, RANGE 43 WEST OF THE 5TH PRINCIPAL MERIDIAN, AND A PORTION OF THE NORTHEAST QUARTER OF THE NORTHEAST QUARTER OF SECTION 4, TOWNSHIP 74 NORTH, RANGE 43 WEST OF THE 5TH PRINCIPAL MERIDIAN, POTTAWATTAMIE COUNTY, IOWA.

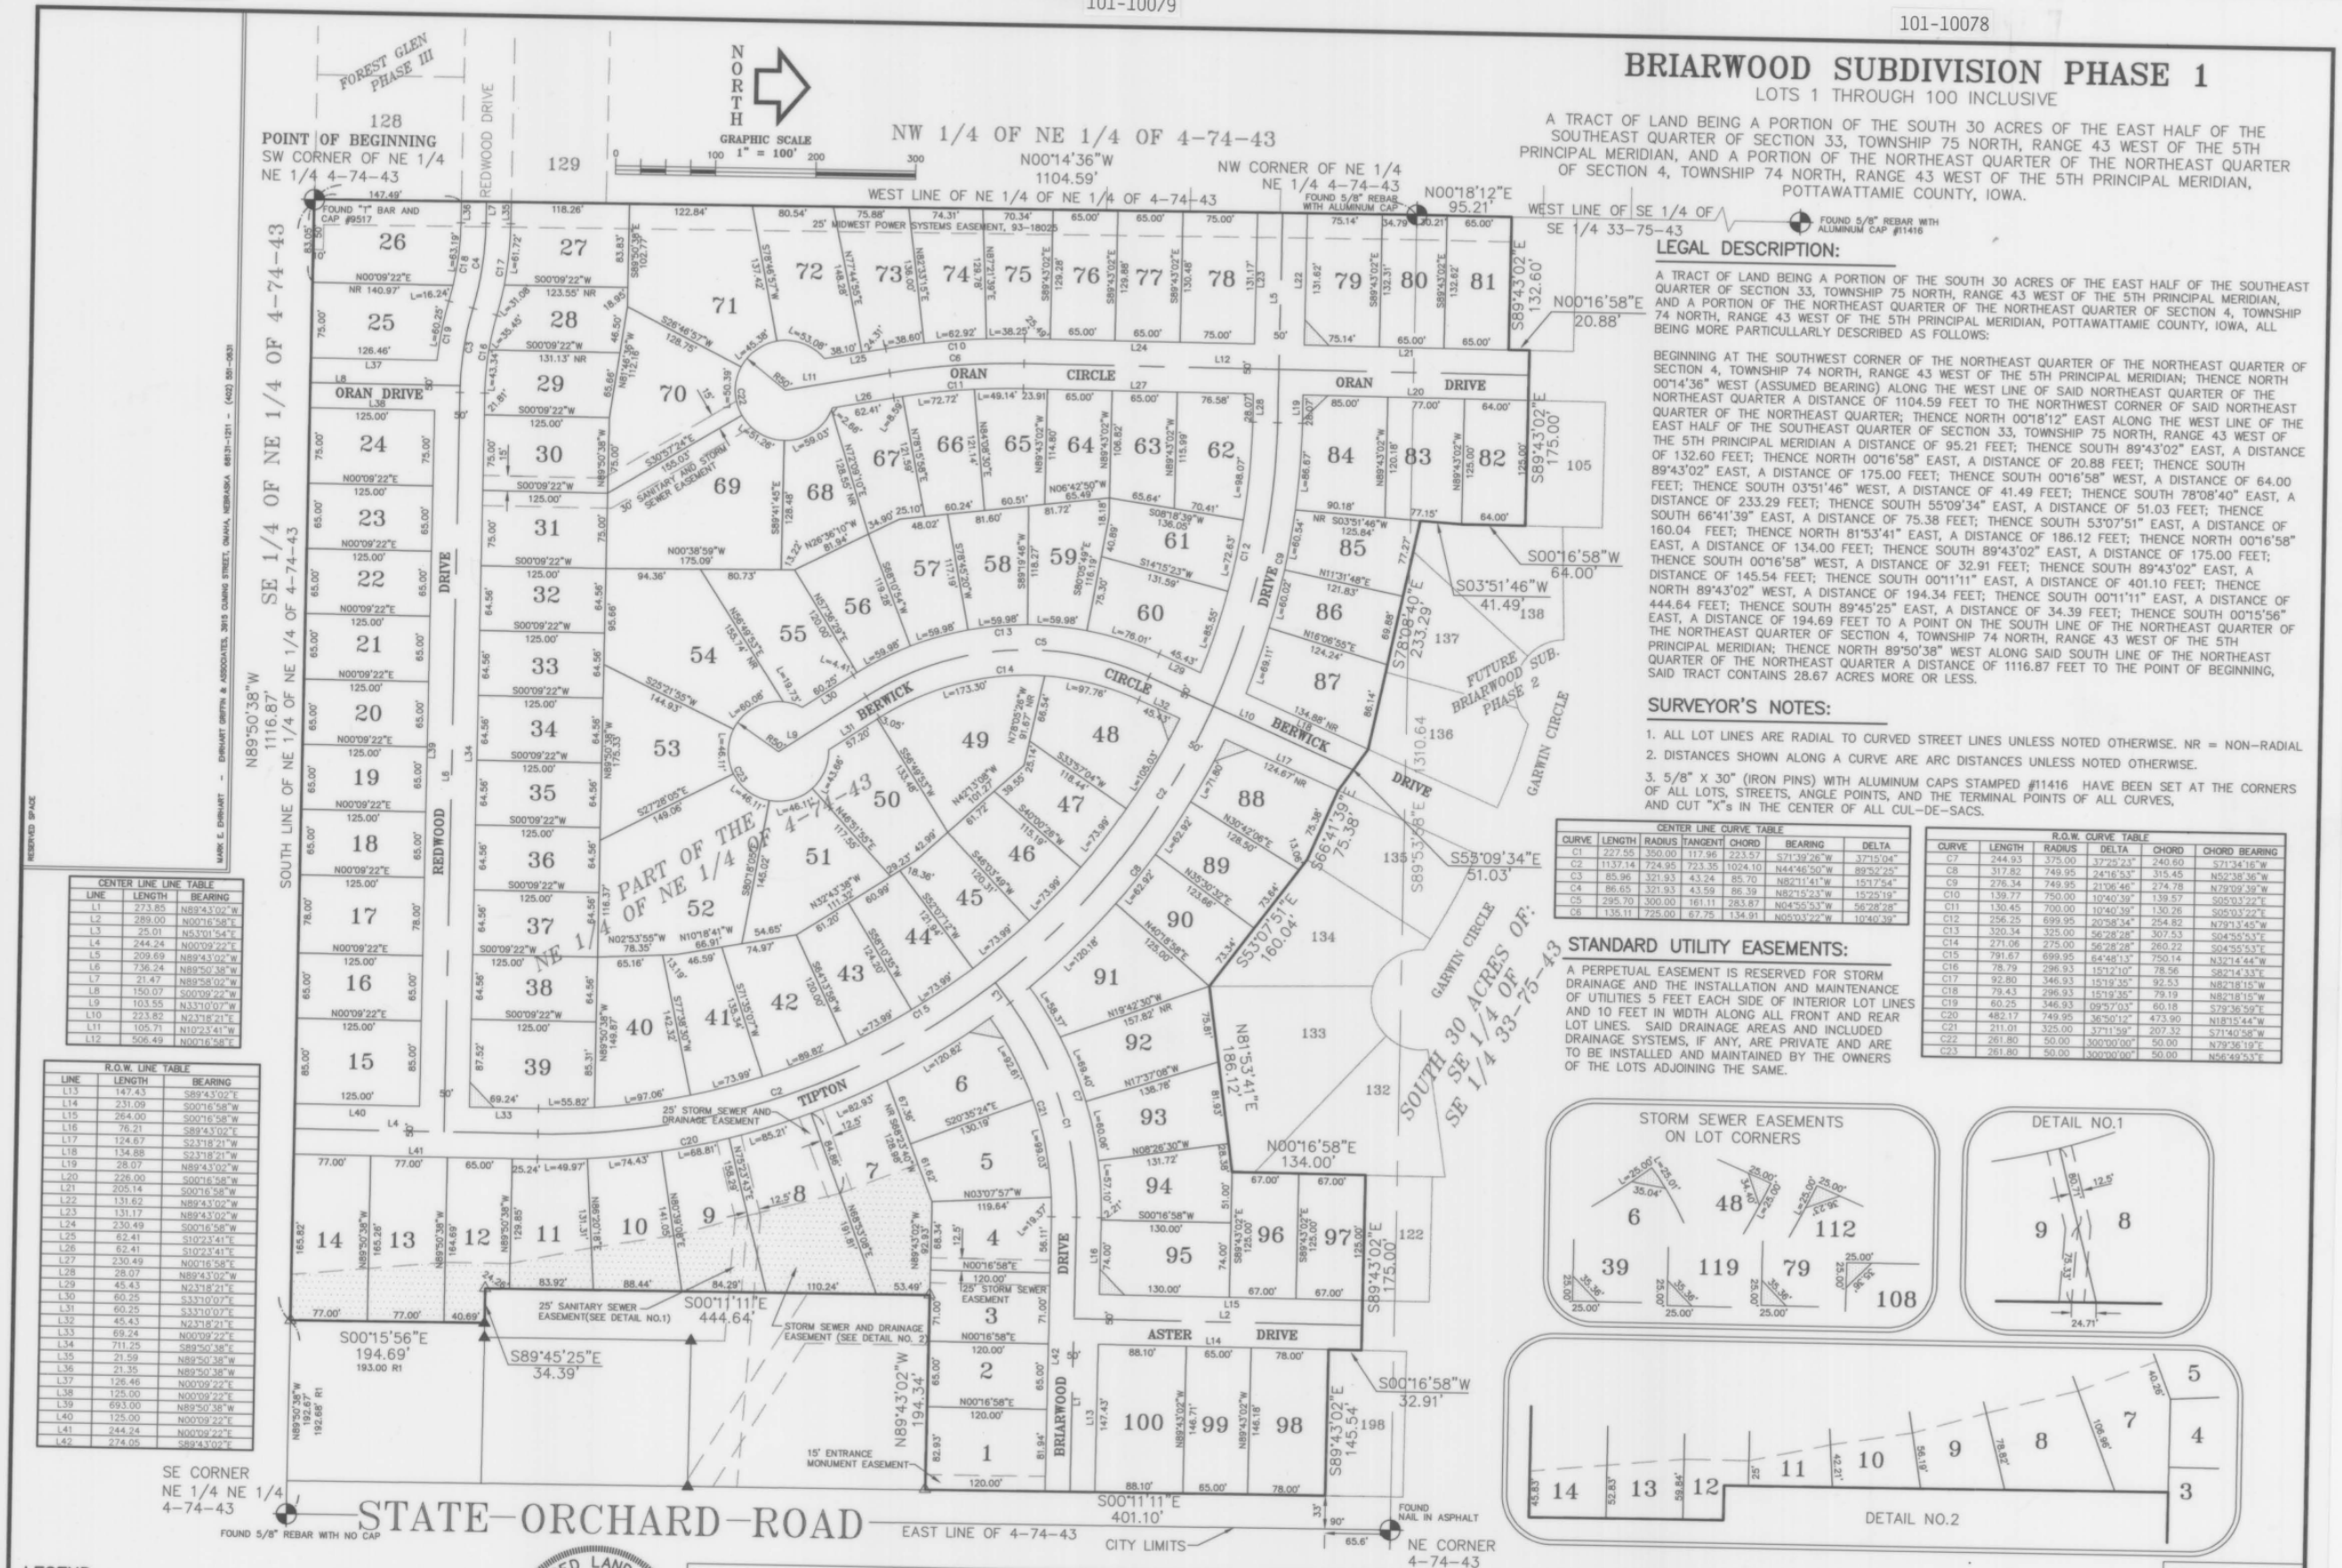
NORTH
GRAPHIC SCALE
100 1" = 100' 200 300
POINT OF BEGINNING
SW CORNER OF NE 1/4
NE 1/4 4-74-43
NW 1/4 OF NE 1/4 OF 4-74-43
N00°14'36"W
1104.59'
WEST LINE OF NE 1/4 OF NE 1/4 OF 4-74-43
NW CORNER OF NE 1/4
NE 1/4 4-74-43
FOUND 5/8" REBAR WITH ALUMINUM CAP
N00°18'12"E
95.21'
WEST LINE OF SE 1/4 OF
SE 1/4 33-75-43
FOUND 5/8" REBAR WITH ALUMINUM CAP #11416
S89°43'02"E
132.60'
N00°16'58"E
20.88'
S89°43'02"E
175.00'
S00°16'58"W
64.00'
S03°51'46"W
41.49'
S78°08'40"E
233.29'
SE 1/4 OF NE 1/4 OF 4-74-43
N89°50'38"W
1116.87'
SOUTH LINE OF NE 1/4 OF NE 1/4 OF 4-74-43
PART OF THE SE 1/4 OF NE 1/4 OF 4-74-43
SOUTH 30 ACRES OF: SE 1/4 OF SE 1/4 33-75-43
FOREST GLEN PHASE III
REDWOOD DRIVE
ORAN DRIVE
ORAN CIRCLE
TIPTON
BERWICK
BERWICK CIRCLE
BRIARWOOD
ASTER
GARWIN CIRCLE
FUTURE BRIARWOOD SUB. PHASE 2
MIDWEST POWER SYSTEMS EASEMENT, 93-18025
25' STORM SEWER AND DRAINAGE EASEMENT
25' SANITARY SEWER EASEMENT(SEE DETAIL NO.1)
STORM SEWER AND DRAINAGE EASEMENT (SEE DETAIL NO. 2)
25' STORM SEWER EASEMENT
15' ENTRANCE MONUMENT EASEMENT
N81°53'41"E
186.12'
N00°16'58"E
134.00'
S00°11'11"E
444.64'
S89°45'25"E
34.39'
S00°15'56"E
194.69'
193.00 R1
N89°43'02"W
194.34'
S00°16'58"W
32.91'
S89°43'02"E
145.54'
S00°11'11"E
401.10'
STATE-ORCHARD-ROAD
EAST LINE OF 4-74-43
CITY LIMITS
SE CORNER
NE 1/4 NE 1/4
4-74-43
FOUND 5/8" REBAR WITH NO CAP
FOUND NAIL IN ASPHALT
NE CORNER
4-74-43
S55°09'34"E
51.03'
S89°43'02"E
S53°07'51"E
160.04'
S66°41'39"E
75.39'
S89°43'02"E
S00°16'58"W
S03°51'46"W
S78°08'40"E
310.64'
S89°43'02"E
S00°16'58"W
S89°43'02"E
S00°16'58"W
S89°43'02"E
S00°16'58"W