2005-16910

HYDA HILLS

Lots 1 through 249, inclusive and Outlots 1 through 6, being a platting of a parcel of land located in the Southwest Quarter of Section 15, Township 13 North, Range 13 East of the 6th Principal Meridian, Sarpy County, Nebraska

Filed for Record May 24, 2005 at 11:58:00 AM
Instrument # 2005 — 16910
Lloyd J. Dowding Register of Deed Sarpy Cty, NE

COUNTER ___ C.E. ___
VERIFY ___ D.E. ___
PROOF ___
FEES $ 143.00
CHECK# 15014
CHG ___ CASH ___
REFUND ___ CREDIT ___
SHORT ___ NCR ___

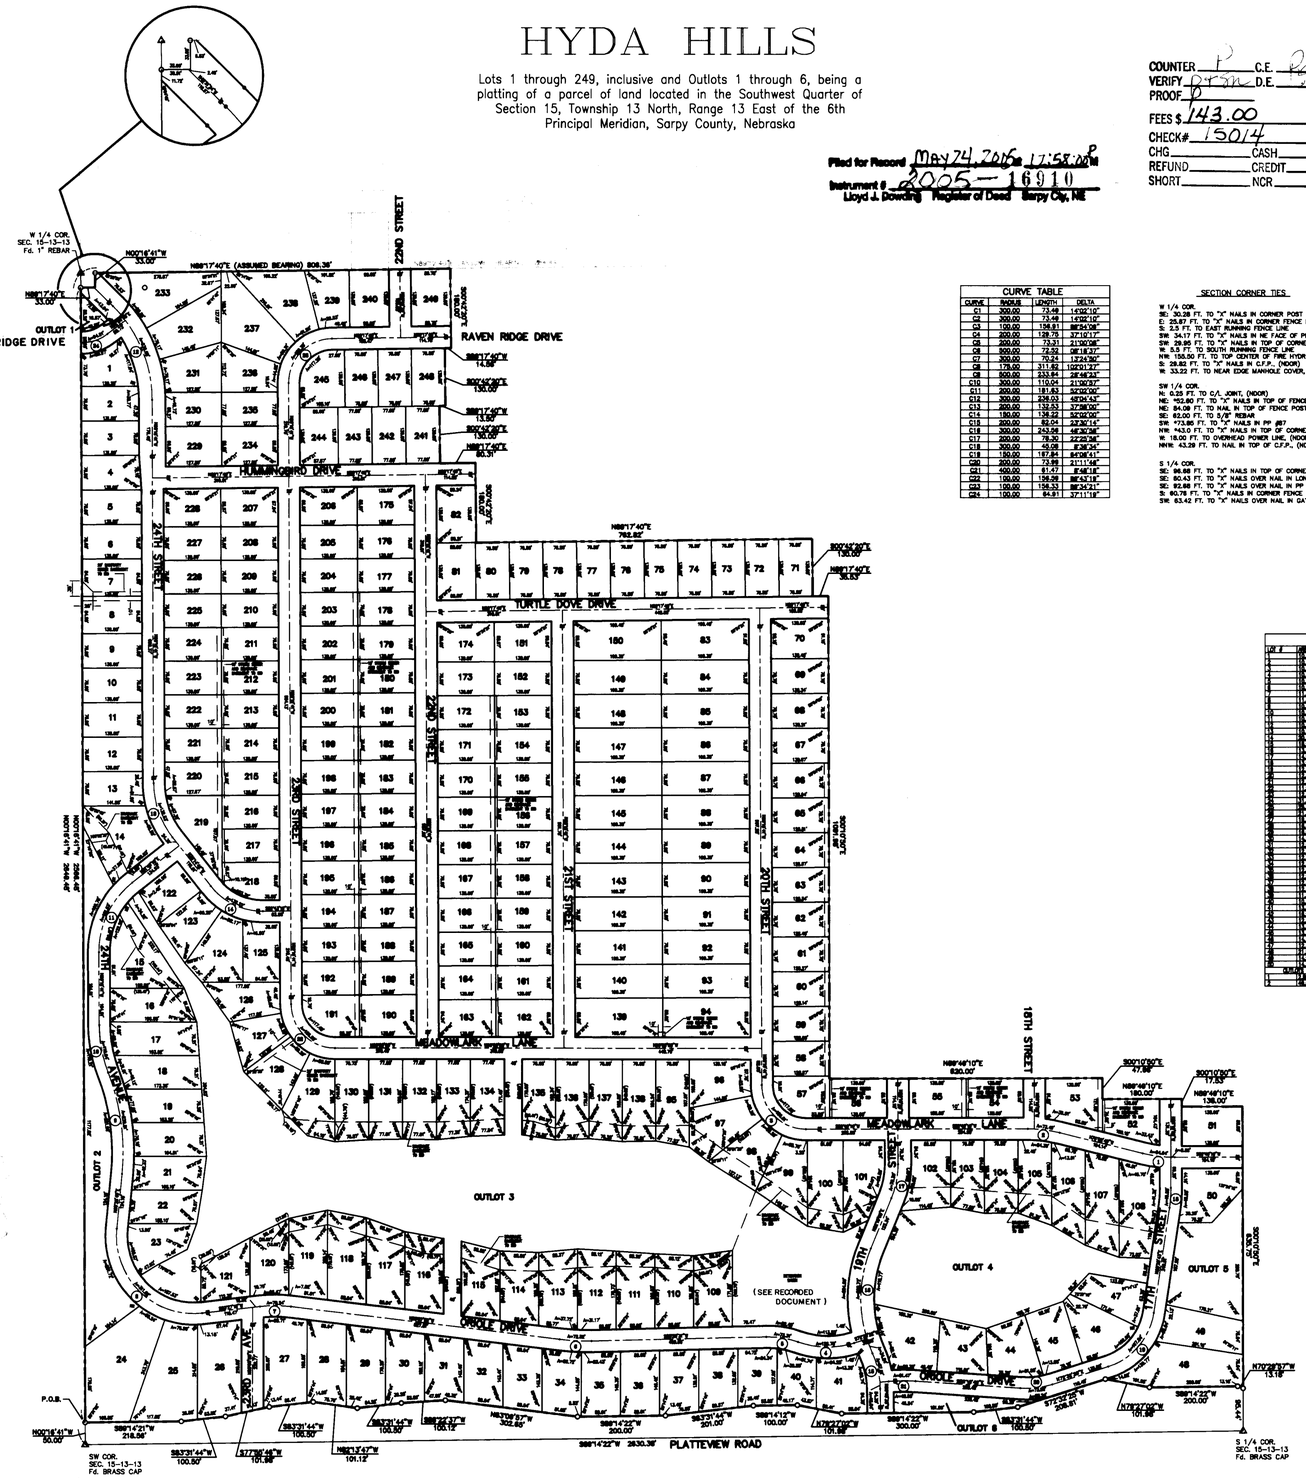

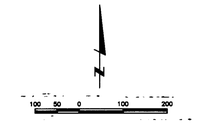

LEGEND

△ FOUND SECTION CORNER AS NOTED ON DRAWING

○ SET 5/8" REBAR w/YELLOW PLASTIC CAP MARKED "HGM ASSOC. PLS 486"

P.O.B. POINT OF BEGINNING

CURVE TABLE			
CURVE	RADIUS	LENGTH	DELTA
C1	300.00	73.48	14°02'10"
C2	300.00	73.48	14°02'10"
C3	100.00	136.81	86°34'08"
C4	200.00	128.75	37°10'17"
C5	200.00	73.31	21°00'08"
C6	300.00	72.02	06°18'37"
C7	300.00	75.24	14°22'30"
C8	175.00	311.62	102°01'27"
C9	300.00	233.84	44°46'33"
C10	300.00	110.04	21°00'37"
C11	200.00	181.63	52°00'00"
C12	300.00	236.03	45°04'43"
C13	300.00	132.53	37°86'00"
C14	150.00	134.22	52°00'00"
C15	200.00	92.04	23°36'14"
C16	300.00	243.58	46°30'38"
C17	300.00	78.30	22°23'36"
C18	200.00	43.08	12°34'34"
C19	150.00	187.84	64°08'41"
C20	300.00	73.98	21°11'44"
C21	400.00	61.47	8°48'18"
C22	100.00	156.58	86°43'18"
C23	100.00	154.33	86°34'21"
C24	100.00	94.81	37°11'18"

SECTION CORNER TIES

W 1/4 COR.
SE: 30.28 FT. TO "X" NAILS IN CORNER POST
E: 25.87 FT. TO "X" NAILS IN CORNER FENCE POST, (INDOR)
S: 2.5 FT. TO EAST RUNNING FENCE LINE
SW: 34.17 FT. TO "X" NAILS IN HE FACE OF PP #76
SW: 29.95 FT. TO "X" NAILS IN TOP OF CORNER POST
W: 5.5 FT. TO SOUTH RUNNING FENCE LINE
NW: 155.50 FT. TO TOP CENTER OF FIRE HYDRANT
S: 28.82 FT. TO "X" NAILS IN G.F.P., (INDOR)
W: 33.22 FT. TO NEAR EDGE MANHOLE COVER, (INDOR)

SW 1/4 COR.
N: 0.25 FT. TO C/L JOINT, (INDOR)
NE: *02.80 FT. TO "X" NAILS IN TOP OF FENCE POST
NE: 84.08 FT. TO NAIL IN TOP OF FENCE POST, (INDOR)
SE: 62.00 FT. TO 5/8" REBAR
SW: *73.86 FT. TO "X" NAILS IN PP #87
NW: *43.0 FT. TO "X" NAILS IN TOP OF CORNER FENCE POST
W: 18.00 FT. TO OVERHEAD POWER LINE, (INDOR)
NW: 43.39 FT. TO NAIL IN TOP OF C.F.P., (INDOR)

S 1/4 COR.
SE: 96.98 FT. TO "X" NAILS IN TOP OF CORNER POST
SE: 60.43 FT. TO "X" NAILS OVER NAIL IN LONE POST
SE: 92.88 FT. TO "X" NAILS OVER NAIL IN PP
S: 60.78 FT. TO "X" NAILS IN CORNER FENCE POST
SW: 63.42 FT. TO "X" NAILS OVER NAIL IN GATE POST

NOTES

1. ALL DISTANCES ARE SHOWN IN DECIMAL FEET.
2. ALL DISTANCES SHOWN ALONG CURVES ARE ARC DISTANCES NOT CHORD DISTANCES.
3. ALL ANGLES ARE 90° UNLESS OTHERWISE NOTED.
4. ALL SIDE LOT LINES ON CURVED STREETS ARE RADIAL UNLESS OTHERWISE NOTED. (NR).
5. DIRECT VEHICULAR ACCESS TO PLATTEVIEW ROAD WILL NOT BE PERMITTED FROM LOTS 24 THROUGH 41, LOT 48 AND OUTLOT 6.

LOT AREAS

LOT #	AREA (sq. ft)	LOT #	AREA (sq. ft)	LOT #	AREA (sq. ft)	LOT #	AREA (sq. ft)	LOT #	AREA (sq. ft)
1	15,000	51	11,700	101	15,000	151	15,000	201	15,000
2	15,000	52	11,700	102	15,000	152	15,000	202	15,000
3	15,000	53	11,700	103	15,000	153	15,000	203	15,000
49	15,000	99	11,700	149	15,000	199	15,000	249	15,000
50	15,000	100	11,700	150	15,000	200	15,000		

OUTLOT A 1,000 sq. ft.
TOTAL 1,000 sq. ft.

SURVEYOR'S CERTIFICATE

I HEREBY CERTIFY that I have made a boundary survey of the subdivision herein and that permanent monuments have been placed on the boundary of the plat and that a bond has been posted with the City of Bellevue, Nebraska in order to insure that permanent monuments will be placed at all corners, angle points and ends of curves on all lots and streets in the subdivision to be known as HYDA HILLS (Lots 1 through 249, inclusive and Outlots 1 through 6), being a platting of a parcel of land located in the Southwest Quarter of Section 15, Township 13 North, Range 13 East of the 6th Principal Meridian, Sarpy County, Nebraska more particularly described as follows:

Commencing at the Southwest corner of said Section 15; thence along the West line of said Southwest Quarter, North 00 degrees 16 minutes 41 seconds West, 50.00 feet to a point on the North right-of-way line of Platteview Road and the True Point of Beginning; thence continuing along said West line, North 00 degrees 16 minutes 41 seconds West, 2588.44 feet to a point on the Southerly right-of-way line of Jackson Street; thence along said Southerly right-of-way line, North 89 degrees 17 minutes 40 seconds East, 33.00 feet; thence North 00 degrees 16 minutes 41 seconds West, 50.00 feet to a point on the Northerly right-of-way line, North 00 degrees 16 minutes 41 seconds West, 33.00 feet to a point on the North line of said Southwest quarter; thence along said North line, North 89 degrees 17 minutes 40 seconds East (Assumed Bearing), 808.38 feet; thence South 00 degrees 42 minutes 20 seconds East, 180.00 feet; thence South 89 degrees 17 minutes 40 seconds West, 14.58 feet; thence South 00 degrees 42 minutes 20 seconds East, 130.00 feet; thence South 89 degrees 17 minutes 40 seconds West, 13.85 feet; thence South 00 degrees 42 minutes 20 seconds East, 130.00 feet; thence North 89 degrees 17 minutes 40 seconds East, 60.31 feet; thence South 00 degrees 42 minutes 20 seconds East, 180.00 feet; thence South 89 degrees 17 minutes 40 seconds West, 33.00 feet; thence South 00 degrees 42 minutes 20 seconds East, 130.00 feet; thence North 89 degrees 17 minutes 40 seconds West, 28.53 feet; thence South 00 degrees 10 minutes 00 seconds East, 1281.86 feet; thence North 89 degrees 49 minutes 10 seconds East, 820.00 feet; thence South 00 degrees 10 minutes 50 seconds East, 47.66 feet; thence North 89 degrees 49 minutes 10 seconds East, 180.00 feet; thence South 00 degrees 10 minutes 50 seconds East, 17.53 feet; thence North 89 degrees 49 minutes 10 seconds East, 136.00 feet to a point on the East line of said Southwest quarter; thence along said East line, South 00 degrees 10 minutes 50 seconds East, 1316.75 feet to a point on the northerly right-of-way line of said Platteview Road; thence along said Northerly right-of-way line of said Platteview Road; thence

1. North 70 degrees 28 minutes 07 seconds West, 13.18 feet
2. South 89 degrees 14 minutes 22 seconds West, 200.00 feet
3. North 79 degrees 27 minutes 44 seconds West, 101.88 feet
4. South 72 degrees 35 minutes 39 seconds West, 208.81 feet
5. South 83 degrees 31 minutes 44 seconds West, 100.50 feet
6. South 76 degrees 19 minutes 44 seconds West, 101.12 feet
7. South 89 degrees 14 minutes 22 seconds West, 200.00 feet
8. South 89 degrees 14 minutes 13 seconds West, 100.00 feet
9. South 83 degrees 31 minutes 44 seconds West, 201.00 feet
10. South 89 degrees 14 minutes 22 seconds West, 200.00 feet
11. North 83 degrees 08 minutes 37 seconds West, 302.66 feet
12. South 89 degrees 22 minutes 23 seconds West, 150.13 feet
13. South 83 degrees 31 minutes 44 seconds West, 100.50 feet
14. South 76 degrees 19 minutes 44 seconds West, 101.12 feet
15. South 83 degrees 31 minutes 44 seconds West, 100.50 feet
16. South 72 degrees 35 minutes 44 seconds West, 101.88 feet
17. South 83 degrees 31 minutes 44 seconds West, 100.50 feet
18. South 89 degrees 14 minutes 21 seconds West, 218.58 feet to the True Point of Beginning. Said parcel contains 103.48 acres more or less.

NEBRASKA REGISTERED LS-486 LAND SURVEYOR MELVIN G. SAMPLES

Melvin G. Samples, LS# 486 — 5-4-05 Date

DEDICATION

KNOW ALL MEN BY THESE PRESENTS: That we, DODGE-LOTS JOINT VENTURE, a Nebraska joint venture, LOTS, INC., a Nebraska corporation and DODGE LAND CO., a Nebraska Corporation, OWNERS, and FIRST NATIONAL BANK, INC., Trustee and Beneficiary under a certain deed of trust, being the sole OWNER and TRUSTEE AND BENEFICIARY UNDER A CERTAIN DEED OF TRUST, of the land described in the Surveyor's Certificate and platted herein, do hereby adopt the plat, have caused said land to be subdivided into lots and streets, to be known as HYDA HILLS (Lots 1 through 249, inclusive and Outlots 1 through 6), and do hereby dedicate the streets and avenues shown on said plat to the public for public use forever, and do hereby dedicate to the public, for public use, the easements as shown on the plat, for the purpose of installing and maintaining public utilities, and do hereby dedicate to the public, for public use, the drainage ways shown on the plat, for the purpose of conveying storm water drainage, and do hereby dedicate to the public, for public use, the drainage easements shown on the plat, for the purpose of installing and maintaining storm sewers, and do hereby dedicate to the public, for public use, the sanitary sewer easements shown on the plat, for the purpose of installing and maintaining sanitary sewers, and do hereby dedicate to the public, for public use, the utility easements shown on the plat, for the purpose of installing and maintaining public utilities, and do hereby dedicate to the public, for public use, the sidewalks as shown on the plat, for the purpose of installing and maintaining sidewalks, and do hereby dedicate to the public, for public use, the Outlots as shown on the plat, for the purpose of installing and maintaining public improvements, and do hereby grant a perpetual easement to the Omaha Public Power District, Qwest Communications and to any company which has been granted a franchise by the City of Bellevue, Nebraska to provide a cable television system in the area to be platted, and their successors and assigns, to install, operate and maintain, repair and remove wires, cables, conduits and other related facilities, and to extend therein wires or cables for the carrying and transmission of electric current for light, heat, and power and for the transmission of signals and sounds of all kinds, including signals provided by a cable television system, and the transmission thereon, over, through, under and across a five (5') foot wide strip of land abutting all front and side lot lines and the exterior lines of the subdivision, a five (5') foot wide strip of land abutting the rear boundary line of all interior lots, the term "exterior lot" is defined as a lot which abuts the exterior boundary line of the subdivision, and a ten (10') foot wide strip of land abutting the rear boundary line of all exterior lots, the term "exterior lot" is defined as a lot which abuts the exterior boundary line of the subdivision, and a fifteen (15') foot wide strip of land abutting the boundary line of the subdivision, all to be utilized for the purpose of installing and maintaining such facilities, and it is understood that no buildings shall be placed upon, over, or under the easements herein described, and grading of the easement shall not obstruct the flow of surface water to the detriment of any property. Owners do hereby grant a perpetual easement to the Metropolitan Utilities District of Omaha, or its successors and assigns, to install, locate, operate, maintain, repair and remove pipelines, hydrants, and other related facilities, and to extend therein pipes for the transmission of gas and water on, through, under, and across a five (5') wide strip of land abutting all streets, avenues and alleys, whether public or private, the permanent buildings, trees, retaining walls or fence post walls, shall be placed on the above-described easement ways, but the same may be used for gardens, shrubs, landscaping, and other purposes that do not then or later interfere with the aforesaid uses or rights herein granted.

OWNER:
Dodge-Lots Joint Venture, a Nebraska joint venture
By: Dodge Land Co., a Nebraska corporation and one of the members of the joint venture
W.L. Harrison Sr., President
By: Lots, Inc., a Nebraska corporation and one of the members of the joint venture
W.L. Harrison Sr., President

LENDER:
First National Bank Inc., Trustee and Beneficiary under a certain deed of trust
Vice President

ACKNOWLEDGEMENT OF NOTARY

State of Nebraska }ss
County of Douglas }
On this 17th day of May, 2005, A.D. before me, a Notary Public, duly commissioned and qualified for said County, appeared W.L. HARRISON, JR., who is personally known to me and whose name is affixed to the above instrument as President of Dodge Land Co., a Nebraska corporation and one of the members of the joint Venture and as President of Lots, Inc., a Nebraska corporation and one of the members of Dodge-Lots Joint Venture, a Nebraska joint venture, and acknowledged that he executed as their voluntary act and deed of such corporations and the joint Venture.
Witness my hand and official seal the date last foreseen.
Notary Public

GENERAL NOTARY - State of Nebraska KRISTY J. GREGATH My Comm. Exp. Jan. 25, 2008

State of Nebraska }ss
County of Douglas }
On this 17th day of May, 2005, A.D. before me, a Notary Public, duly commissioned and qualified for said County, appeared Robert J. Hecht who is personally known to me and whose name is affixed to the above instrument as Vice President of First National Bank, Inc., Trustee and Beneficiary under a certain deed of trust, and he did acknowledge the execution of the foregoing Dedication to be his voluntary act and deed as such Officer and the voluntary act and deed of such Bank.
Witness my hand and official seal the date last foreseen.
Notary Public

GENERAL NOTARY-State of Nebraska TRACY MORRISON My Comm. Exp. Dec. 24, 2007

APPROVAL OF CITY PLANNING COMMISSION

This plat of HYDA HILLS was approved by the City Planning Commission of the City of Bellevue this 31st day of March, 2005.
Chairman, City Planning Commission

APPROVAL OF THE CITY COUNCIL

This plat of HYDA HILLS was approved and accepted by the City Council of Bellevue on the 26th day of April, 2005. Approval of the final plat shall become null and void ninety (90) days from the date of City Council approval if the subdivider does not file the final plat with the Register of Deeds as provided in Section 6-1-27 of the City of Bellevue's ordinances.
Mayor — City Clerk

APPROVAL OF SARPY COUNTY SURVEYOR

I HEREBY CERTIFY this plat of HYDA HILLS (Lots 1 through 249, inclusive, and Outlots 1 through 6), this 24th day of MAY, 2005.
Sarpy County Surveyor

THOMAS A. LYNAM SURVEYOR SARPY COUNTY, NEBRASKA

COUNTY TREASURER'S CERTIFICATE

THIS IS TO CERTIFY that I find no regular or special taxes due or delinquent against the property described in the Surveyor's Certificate and embraced in this plat, as shown by the records of this office, this 24 day of MAY, 2005.
County Treasurer

SARPY COUNTY SEAL

TAXES ASSESSED AND LEVIED ON THIS PROPERTY IN THE CURRENT YEAR ARE NOT DELINQUENT AND HAVE BEEN PAID. THE PURCHASER OR ANY PERSON RELYING ON THIS PLAT IS ONLY WARNED UNDER DECLARATION OF LAW OF THIS YEAR.

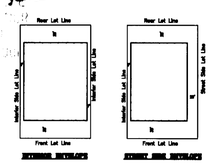

BUILDING ENVELOPES

hgm ASSOCIATES INC.
ENGINEERING ARCHITECTURE SURVEYING
council bluffs omaha

J.B. — Date
Checked — Date
C.M.K. — Date
MAY 1, '05 — Date

project HYDA HILLS
client N.P. DODGE
sheet FINAL PLAT

project no. 71704
sheet 1 OF 1

2005-16910