SARPY COUNTY INDUSTRIAL PARK REPLAT 1

LOT 1 AND LOT 2

A TRACT OF LAND BEING IN THE NE 1/4 AND THE SE 1/4 OF SECTION 19, TOWNSHIP 14 NORTH, RANGE 12 EAST OF THE 6TH P.M., IN SARPY COUNTY, NEBRASKA

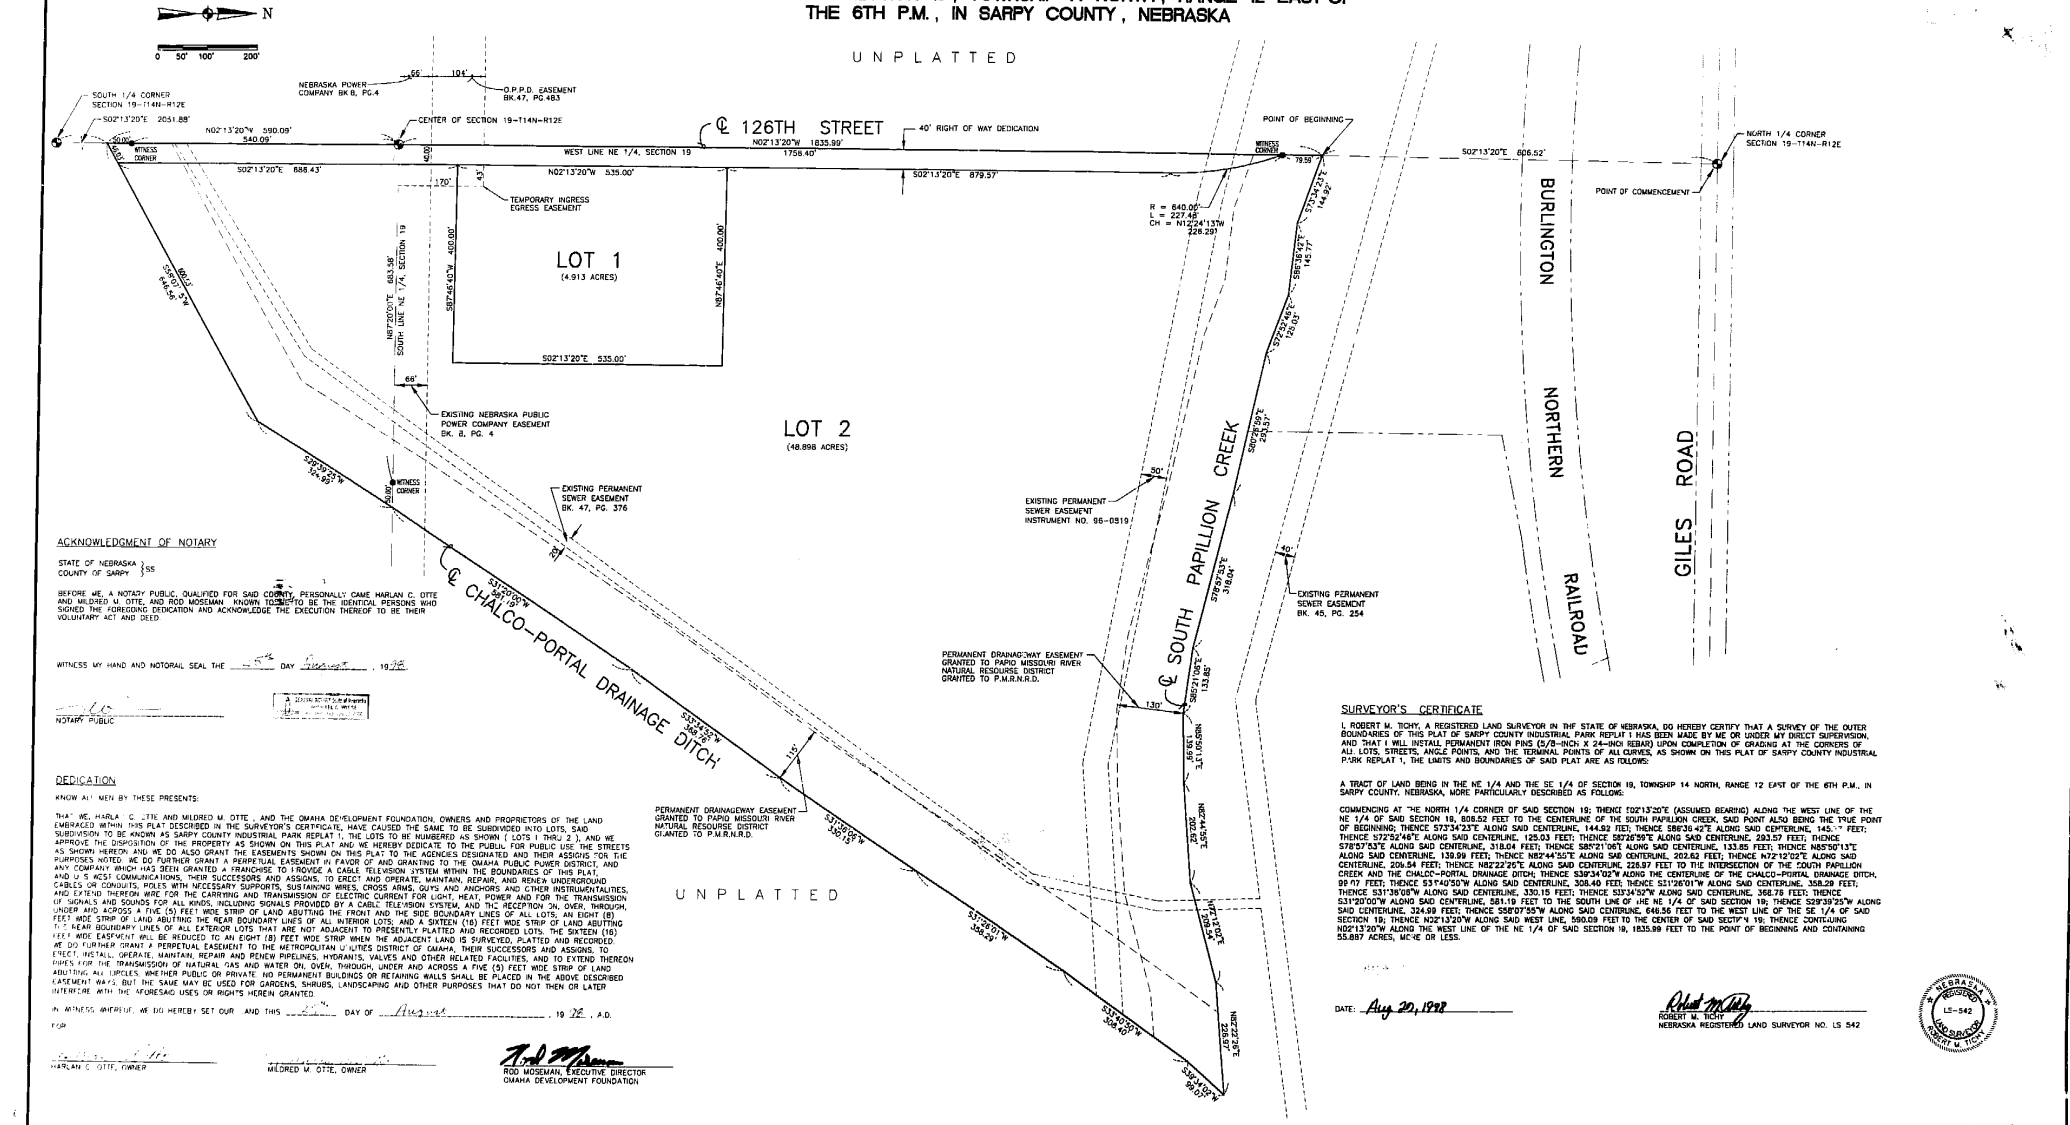
N
0 50' 100' 200'
UNPLATTED
SOUTH 1/4 CORNER SECTION 19-T14N-R12E
S02°13'20"E 2651.88'
N02°13'20"W 590.09'
540.09'
NEBRASKA POWER COMPANY BK.8, PG.4
66'
104'
O.P.P.D. EASEMENT BK.47, PG.483
CENTER OF SECTION 19-T14N-R12E
℄ 126TH STREET
N02°13'20"W 1835.99'
1758.40'
40' RIGHT OF WAY DEDICATION
POINT OF BEGINNING
NORTH 1/4 CORNER SECTION 19-T14N-R12E
WITNESS CORNER
WEST LINE NE 1/4, SECTION 19
S02°13'20"E 688.43'
N02°13'20"W 535.00'
S02°13'20"E 879.57'
S02°13'20"E 606.52'
POINT OF COMMENCEMENT
TEMPORARY INGRESS EGRESS EASEMENT
LOT 1
(4.913 ACRES)
N87°20'01"E 683.56' SOUTH LINE NE 1/4, SECTION 19
S87°46'40"W 400.00'
N87°46'40"E 400.00'
S02°13'20"E 535.00'
R = 640.00'
L = 227.48'
CH = N12°24'13"W 226.29'
S72°54'23"E 144.92'
S88°36'42"E 145.77'
S72°52'46"E 125.03'
S78°57'53"E 318.04'
S80°26'39"E 293.57'
BURLINGTON NORTHERN RAILROAD
GILES ROAD
EXISTING NEBRASKA PUBLIC POWER COMPANY EASEMENT BK. 8, PG. 4
LOT 2
(48.898 ACRES)
EXISTING PERMANENT SEWER EASEMENT BK. 47, PG. 376
EXISTING PERMANENT SEWER EASEMENT INSTRUMENT NO. 96-0819
EXISTING PERMANENT SEWER EASEMENT BK. 45, PG. 254
℄ SOUTH PAPILLION CREEK
℄ CHALCO-PORTAL DRAINAGE DITCH
S37°40'50"W 308.40'
S37°26'01"W 358.29'
S37°40'50"W 324.99'
PERMANENT DRAINAGEWAY EASEMENT GRANTED TO PAPIO MISSOURI RIVER NATURAL RESOURSE DISTRICT GRANTED TO P.M.R.N.R.D.
PERMANENT DRAINAGEWAY EASEMENT GRANTED TO PAPIO MISSOURI RIVER NATURAL RESOURSE DISTRICT GRANTED TO P.M.R.N.R.D.
UNPLATTED
N02°22'26"E 226.97'
