"School Addition"

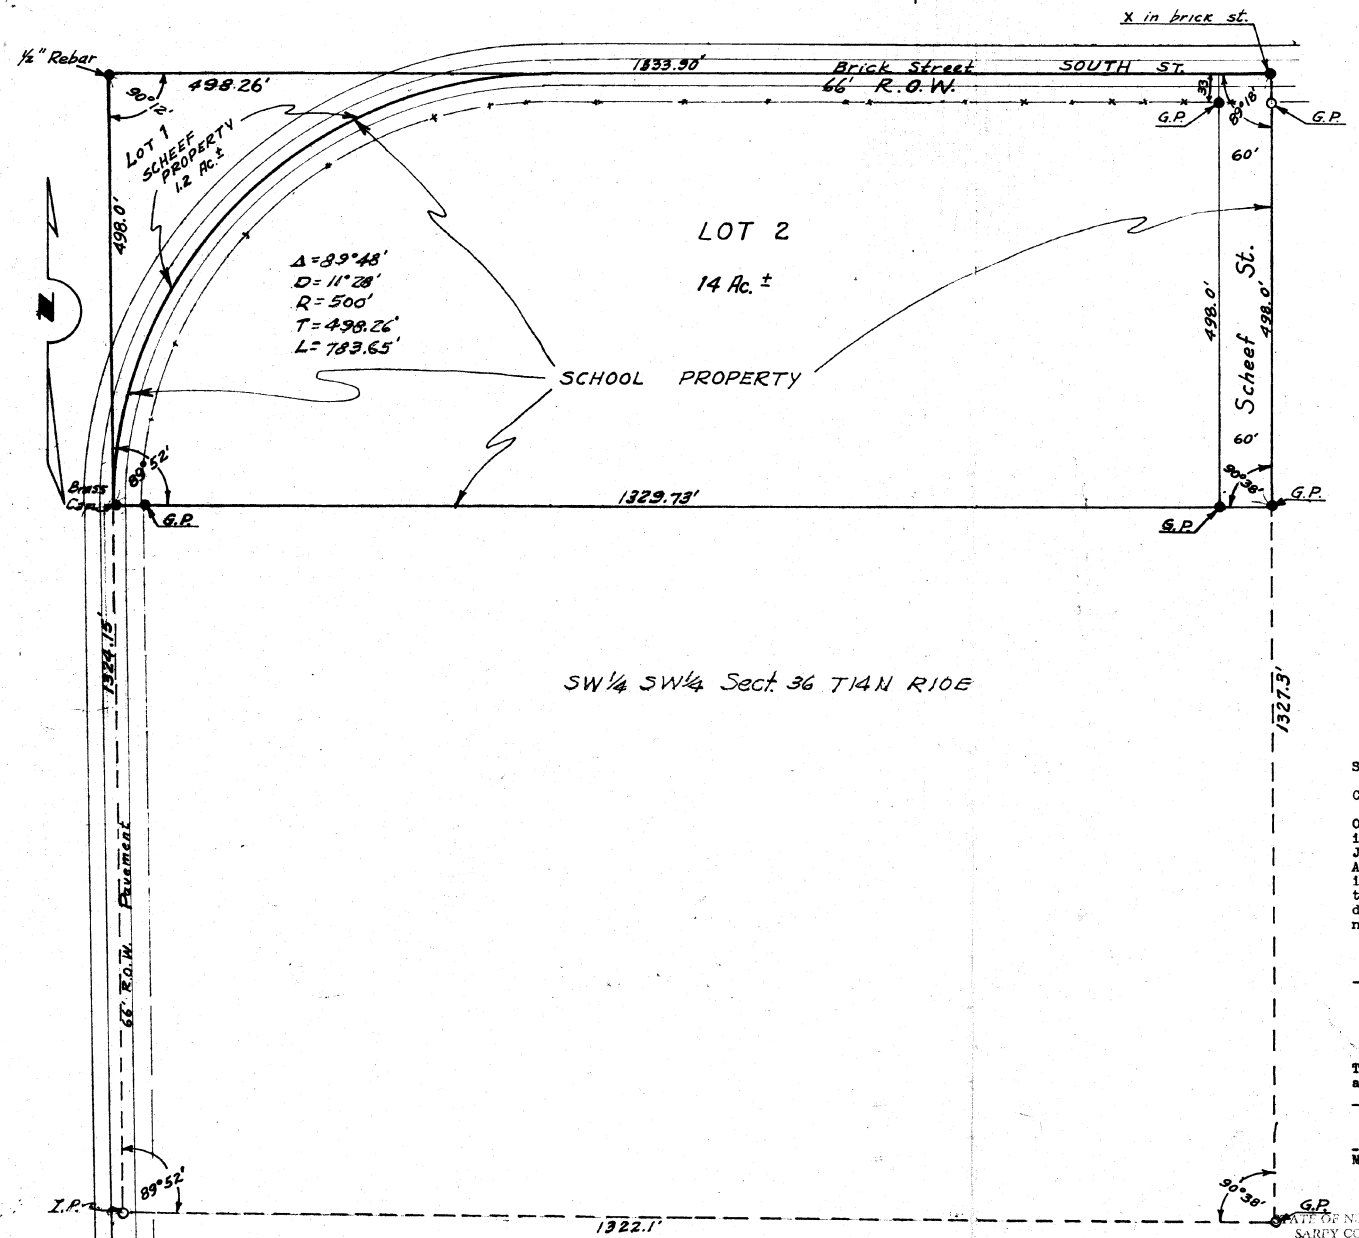

SURVEYOR'S CERTIFICATE

I hereby certify that I have surveyed and staked the north 498 feet of the South-west quarter of the South-west quarter of Section 36, Township 14 North, Range 10 East of the 6th P. M. in Sarpy County, Nebraska as shown on this plat.

Francis I. Waltz
Sarpy County, Surveyor
L. S. # 41

DEDICATION

Know all men by these presents: that ~~Harry Scheef and Verne Scheef, husband and wife; also~~ Jacob Schram, Pete Jansen, Howard Krambeck, William G. Peterson, Charles Boettger, and Elden Arff, duly elected members of the Board of Education of School District # 37, Sarpy County, Nebraska (said ~~Harry Scheef, Verne Scheef, and~~ School District # 37 being the sole owners and proprietors of the land described in the Surveyor's Certificate on this plat) have caused said land to be subdivided into lots and streets as shown on this plat and to be known hereafter as "School Addition" to Gretna, Nebraska and they do hereby dedicate to the public for public use the streets as shown on this plat and they do hereby state that the above subdivision is made with the free consent and in accordance with the desire of the undersigned owners and proprietors.

In witness whereof, the said owners and proprietors have hereunto affixed their names this 5th day of May, A. D. 1958.

Howard C. Krambeck — Wm G. Peterson
Pete Jansen — Jacob Schram
Chas. Boettger
Elden Arff

ACKNOWLEDGEMENT

State of Nebraska } ss.
County of Sarpy }

On this 1st day of May, 1958 before me a Notary Public in and for said county, personally came ~~Harry Scheef, Verne Scheef,~~ Jacob Schram, Pete Jansen, Charles Boettger, Howard Krambeck, Elden Arff, and William G. Peterson who are personally known to me to be the identical persons whose names are affixed to the above dedication and they acknowledged the signing of same to be their voluntary act and deed. In witness whereof, I have hereunto affixed my signature and notarial seal the last date aforesaid.

J. W. Warren, Notary Public

CITY COUNCIL ACCEPTANCE

This plat of "School Addition" to Gretna, Nebraska was approved and accepted by the City Council of Gretna, Nebr. this 6th day of May, 1958.

J. W. Warren — Mayor
City Clerk

COUNTY TREASURER'S CERTIFICATE

I hereby certify that the records of my office show no taxes delinquent upon the property described in the Surveyor's Certificate on this plat as of the 20th day of January, 1959.

Robert G. Ely, Sarpy County Treasurer.

STATE OF NEBRASKA } ss.
SARPY COUNTY }

Filed for record Jan 20
A. D. 19 59 at 10 o'clock A M.
and recorded in Book 12
of Plats at page
Evelyn Raff County Clerk
By Deputy

$2.00 Pd

SCHOOL ADDITION--GRETNA, NEBRASKA

SCALE: 1" = 100'	APPROVED BY:	DRAWN BY FIW
DATE: 1/20/1958		REVISED
The North 498 feet of the SW¼ of the SW¼, 36-14-10		DRAWING NUMBER

93

18X24 PRINTED ON NO. 1000N CLEARPRINT

P. 93