COTTONWOOD HEIGHTS NE¼ SEC 31, T16N, R13E

REPLAT OF LOTS 1,2,3,4,5, E.170' OF 6, ALL OF 7 EXCEPT W.130±S.10' OF LOT 7, ALL OF 8,9,10, BLOCK 5 HYDE PARK, & OF S.20' OF LOTS 13 & 14, BLOCK 2 FORMAN'S & OF LOTS S. 35.48 OF 8, ALL OF 9,10,11,12,13 & ADJACENT ALLEY ON WEST. ALL OF 14 & S.38' OF 15, E. 10' OF LOTS 4,5,6,7 & E 10' OF N. 10.52' OF 8 BLOCK 1 FORMANS.

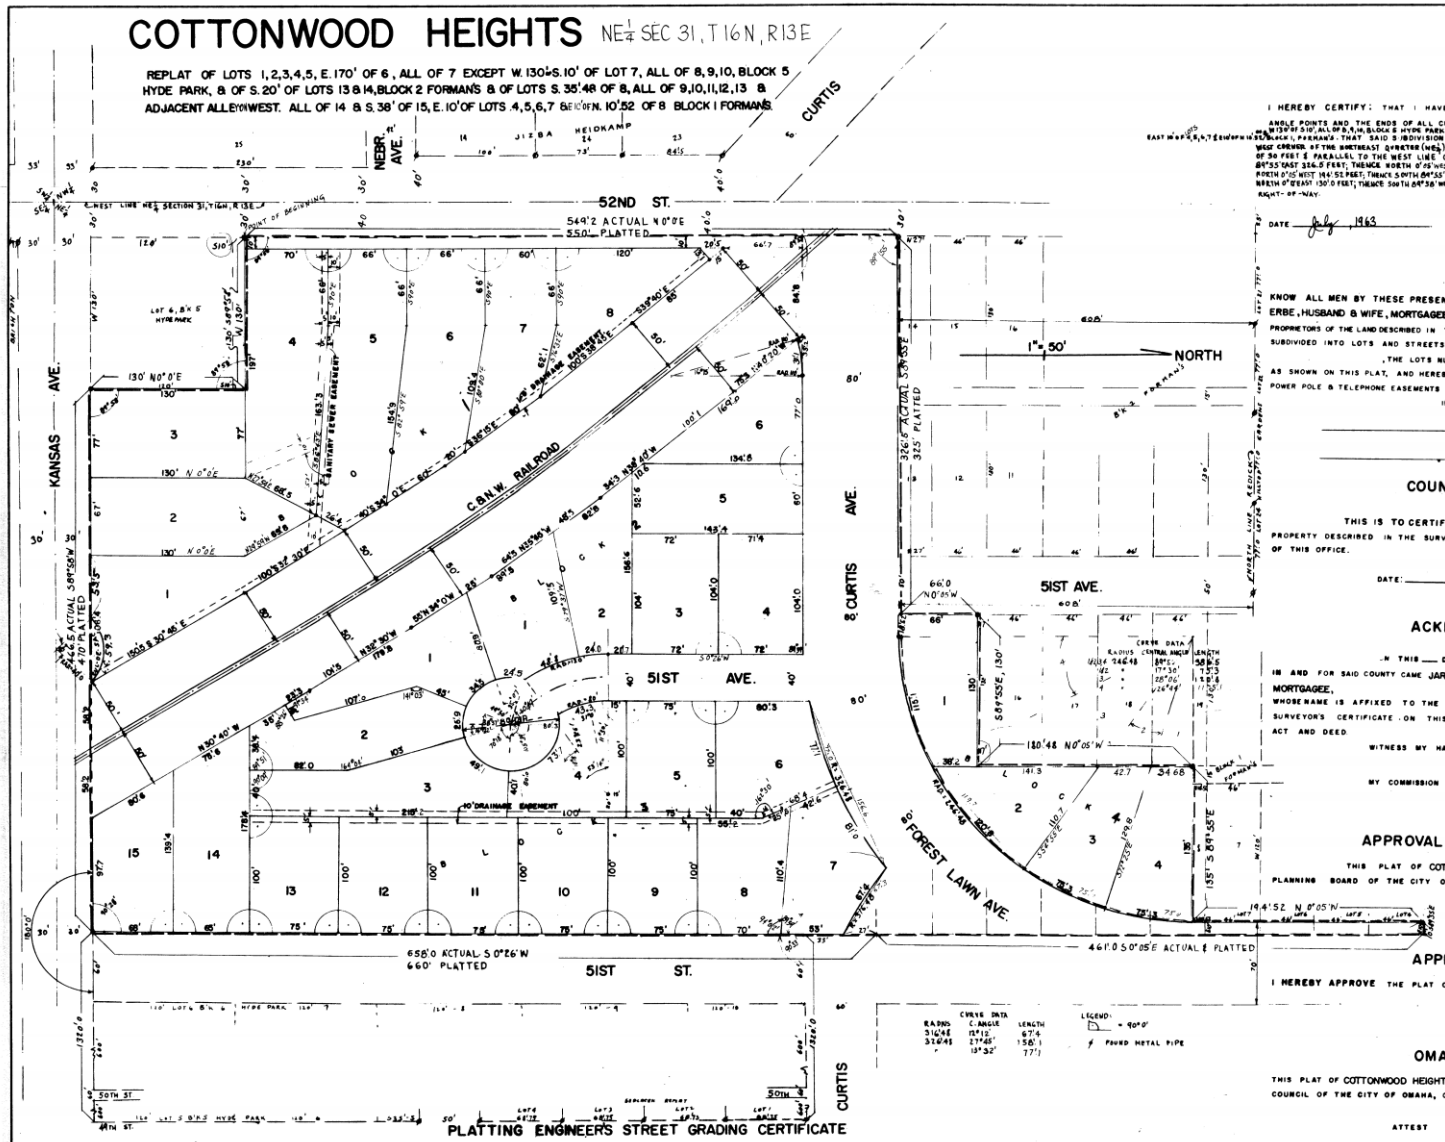

PLATTING ENGINEER'S STREET GRADING CERTIFICATE

I HEREBY CERTIFY THAT ALL OF 51ND STREET, CURTIS AVENUE, 51ST AVE. NO. OF CURTIS IN PORTIONS WITHIN OR ADJACENT TO COTTONWOOD HEIGHTS WERE BUILT TO THE GRADES APPROVED BY THE CITY ENGINEER, AND THAT GRADE WAS ESTABLISHED AND APPROVED BY THE CITY ENGINEER FOR 51ST STREET & FOREST LAWN AVE. AS PER PAVING PLANS P-141 AS ON FILE WITH THE CITY.

DATE: July, 1963

J.Z. JIZBA REGISTERED ENGINEER NR. E-1146

THE SURVEYOR'S CERTIFICATE.

I HEREBY CERTIFY: THAT I HAVE ACCURATELY SURVEYED AND STAKED WITH IRON PIPE ALL CORNERS OF ALL LOTS, STREETS, ANGLE POINTS AND THE ENDS OF ALL CURVES AS SHOWN ON THIS PLAT OF COTTONWOOD HEIGHTS ADDITION WHICH IS A REPLAT OF LOTS 1,2,3,4,5, E.170' OF 6, ALL OF 7 EXCEPT W.130' OF S.10', ALL OF 8,9,10, BLOCK 5 HYDE PARK, & OF S.20' OF LOTS 13 & 14, BLOCK 2 FORMAN'S & OF S.35'.48 OF LOT 8, ALL OF 9,10,11,12,13 & ADJACENT ALLEY ON WEST, ALL OF 14 & S.38' OF 15, E.10' OF LOTS 4,5,6,7 & E 10' OF N. 10.52' OF 8 BLOCK 1 FORMANS. THAT SAID S 1/8 DIVISION OF COTTONWOOD HEIGHTS ADDITION IS ALSO DESCRIBED AS BEGINNING AT A POINT 150 FEET NORTH OF & 30 FEET EAST OF THE SOUTH-WEST CORNER OF THE SOUTHEAST QUARTER (NE¼) OF SECTION 31, T16N IN NORTH, RANGE 13 EAST OF THE 6TH P.M. IN DOUGLAS COUNTY, NEBRASKA, THENCE EAST 2'.7 FEET; NORTH 0°0'E) AT A DISTANCE OF 30 FEET S PARALLEL TO THE WEST LINE OF THE NE¼ SECTION 31, T16N, R13E WHICH LIES 40' EAST OF THE EAST LINE OF LOTS 16, 24, 23 JIZBA-HEIDKAMP ADDITION, THENCE SOUTH 89°55' EAST 326.6 FEET; THENCE NORTH 0°05' WEST 660.0 FEET; THENCE SOUTH 89°55' EAST 130.0 FEET; THENCE NORTH 0°05' WEST 194.5' FEET; THENCE S.SOUTH 89°55' EAST 10.0' FEET; THENCE SOUTH 0°05' EAST 461.0 FEET; THENCE SOUTH 0°26' WEST 658.0 FEET; THENCE SOUTH 89°55' EAST 135.0 FEET; THENCE NORTH 0° EAST 130.0 FEET; THENCE SOUTH 89°55' EAST 10.0' FEET; THENCE SOUTH 0°05' EAST 461