48-216.

HAWAIIAN VILLAGE

OUTLOTS "A" THRU "F" INCLUSIVE, AND LOTS 1 THRU 190 INCLUSIVE
BEING A PLATTING OF THE NORTH 1/2 OF THE NW 1/4 OF SECTION 26, GOVERNMENT LOT 3, AND TAX LOT F2 IN SECTION 26, AND GOVERNMENT LOT 1 AND TAX LOT 22 IN SECTION 27, ALL IN T13N, R12E OF THE 6th P.M., SARPY COUNTY, NEBRASKA.

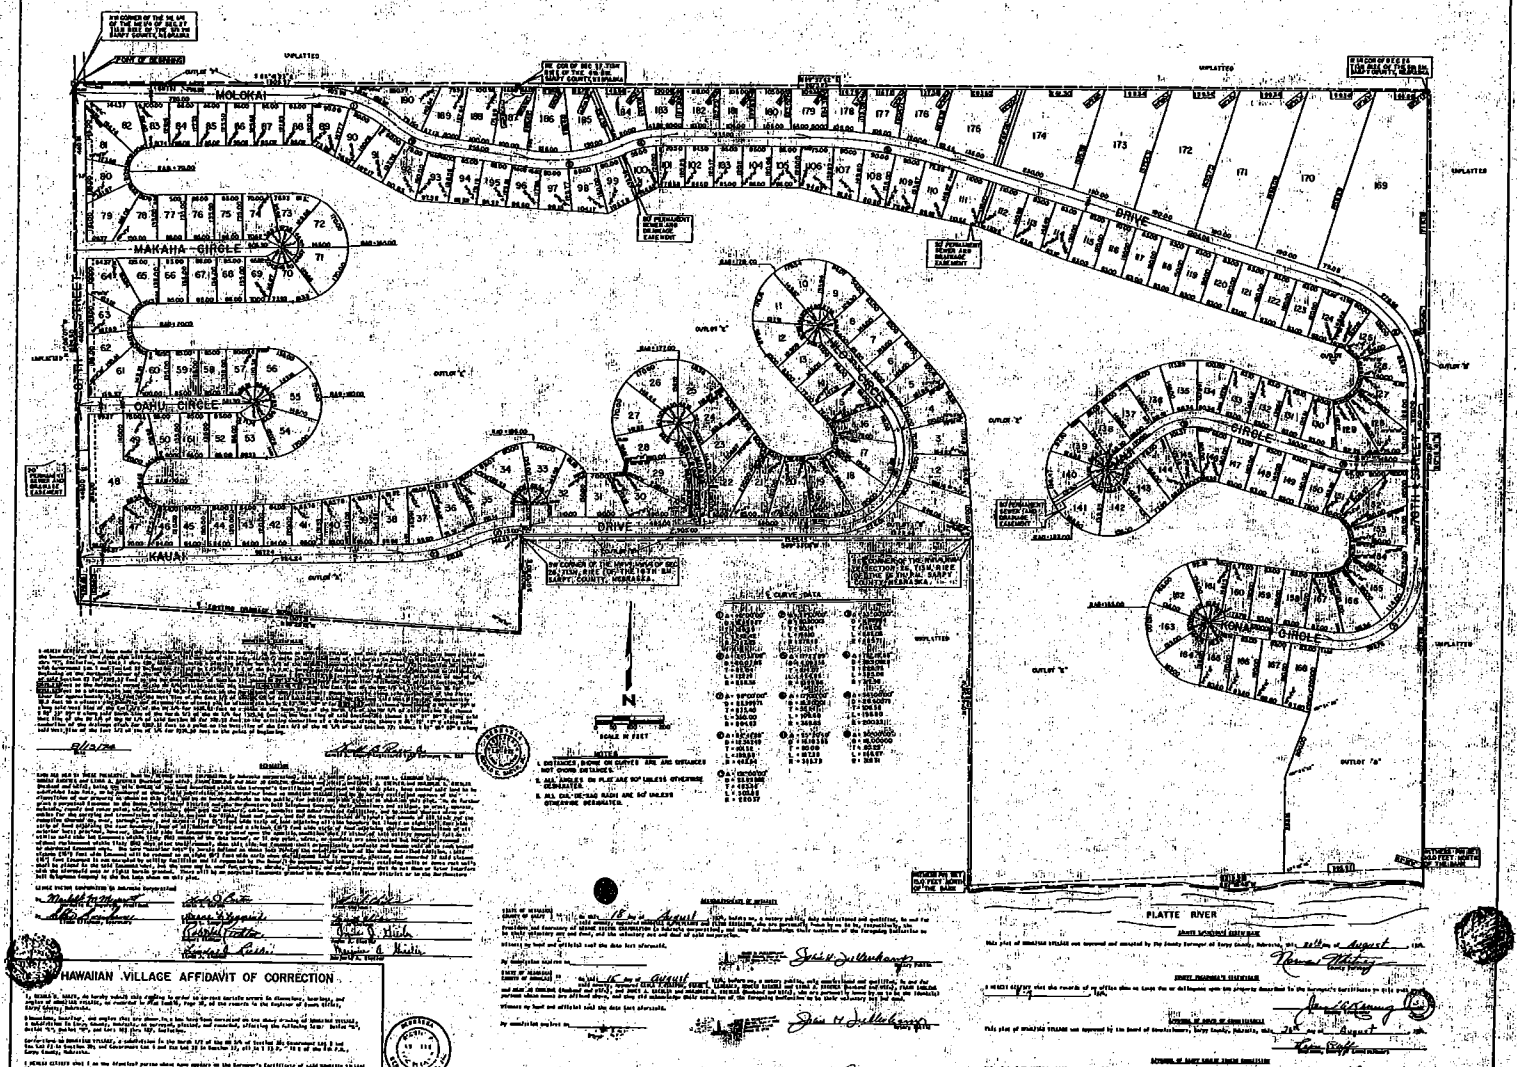

HAWAIIAN VILLAGE AFFIDAVIT OF CORRECTION

FILED FEB 3 1975 at 11:00 A.M. IN BOOK 48 OF Misc. Recs.
PAGE 216 Carl L. Hilbert REGISTER OF DEEDS, SARPY COUNTY, NEB.

R. 44443