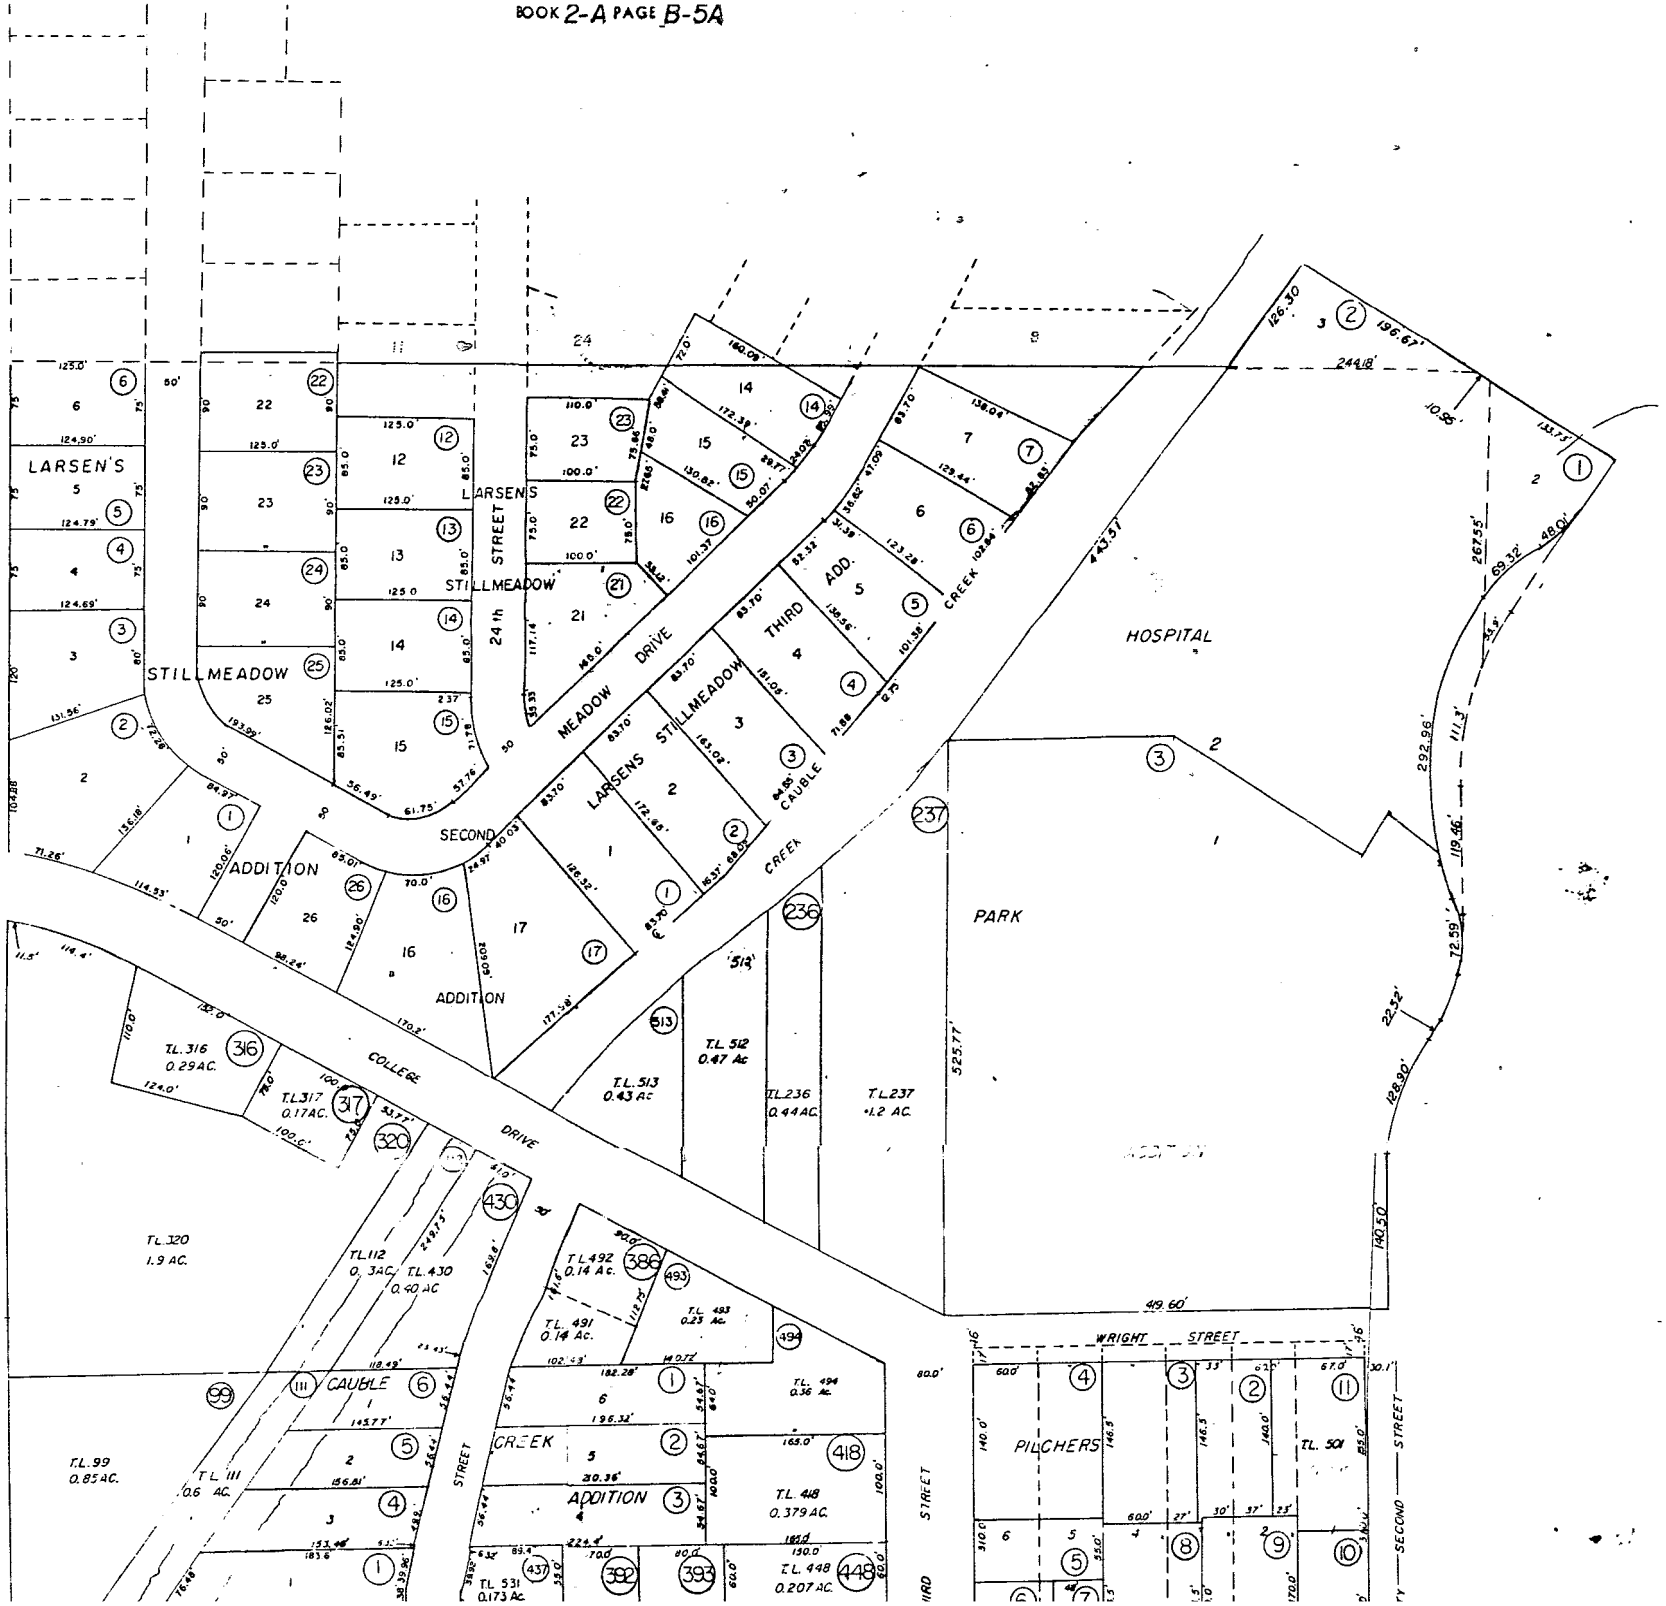
LARSEN'S
STILLMEADOW
LARSENS
STREET
24th
MEADOW
DRIVE
STILLMEADOW
THIRD
ADD.
CREEK
HOSPITAL
PARK
SECOND
ADDITION
ADDITION
CAUBLE
CREEK
COLLEGE
DRIVE
T.L. 316
0.29 AC.
T.L. 317
0.17 AC.
T.L. 320
1.9 AC.
T.L. 112
0.34 AC.
T.L. 430
0.40 AC
T.L. 492
0.14 Ac.
T.L. 491
0.14 Ac.
T.L. 493
0.23 Ac.
T.L. 494
0.36 Ac.
T.L. 512
0.47 Ac
T.L. 513
0.43 Ac
T.L. 236
0.44 AC.
T.L. 237
1.2 AC.
T.L. 99
0.85 AC.
T.L. 111
0.6 AC.
CAUBLE
CREEK
ADDITION
T.L. 418
0.379 AC.
T.L. 448
0.207 AC.
T.L. 531
0.173 Ac.
WRIGHT STREET
PILCHERS
T.L. 501
SECOND STREET
419.60'
525.77'
443.57'
244.18'
196.67'
126.30'
133.77'
69.32'
48.01'
26.75'
292.96'
119.46'
72.59'
22.52'
128.90'
140.50'

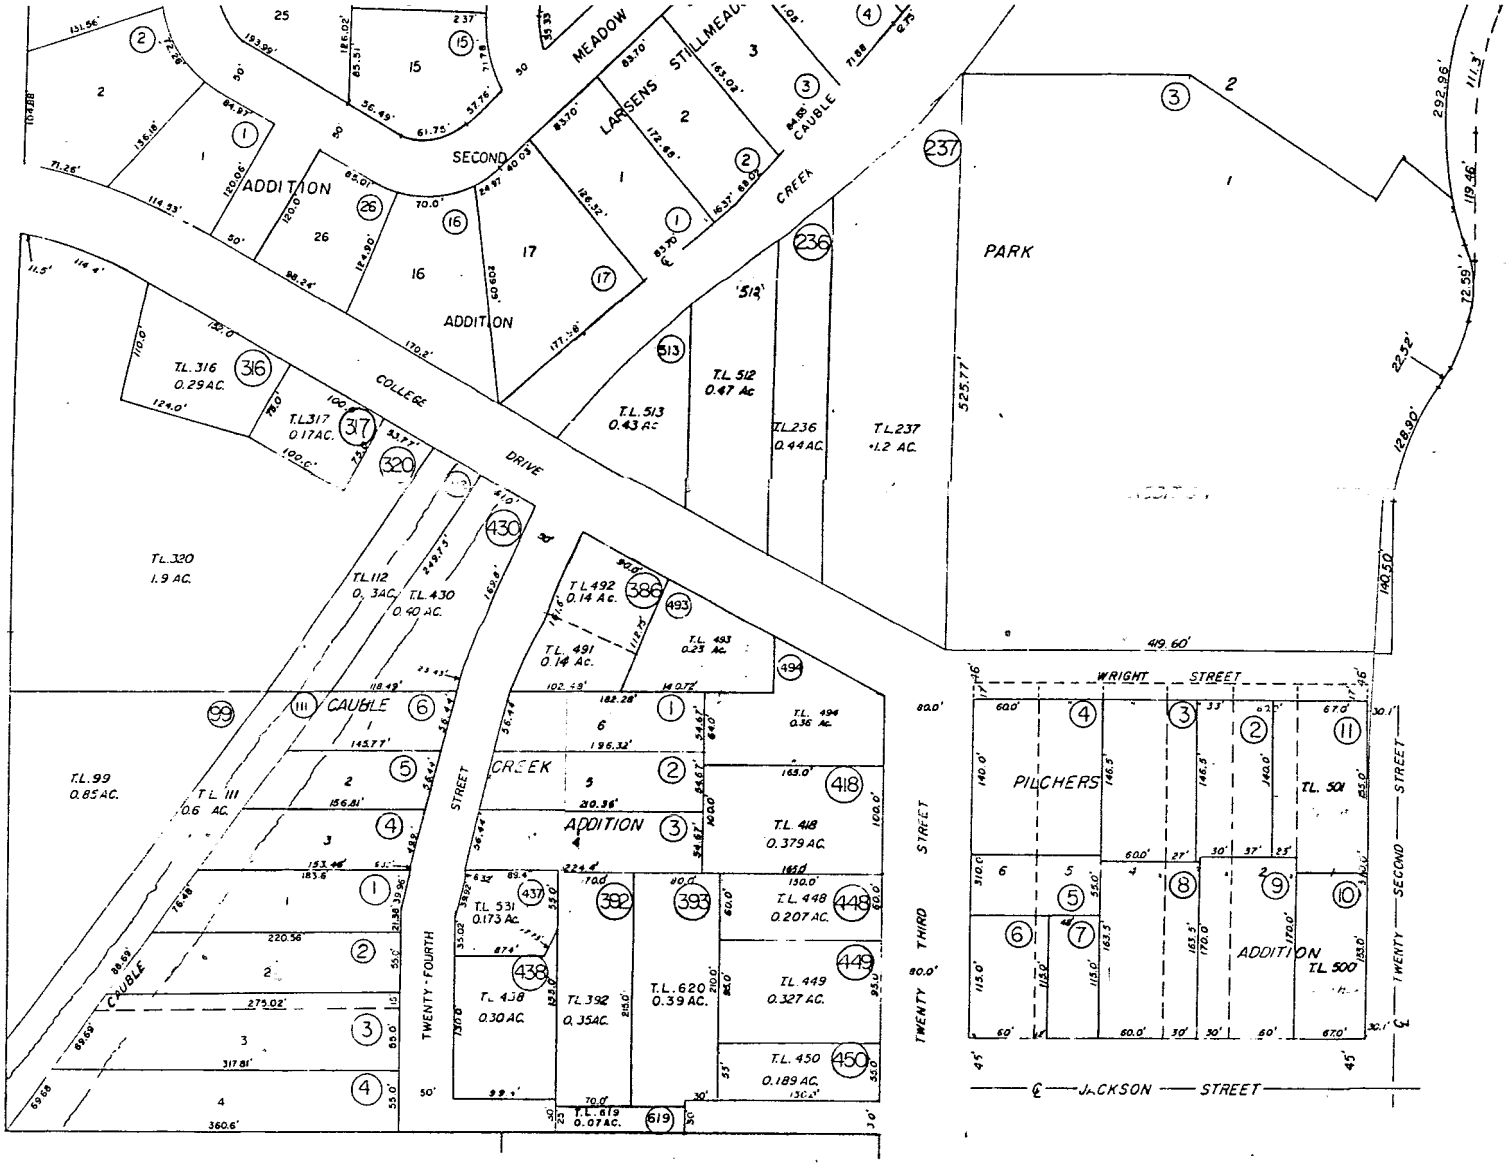

BOOK 2-A PAGE B-6

BOOK 2-A PAGE B-11

N

SCALE 1" = 100'

BOOK 2-A PAGE B-5

Stewart A. Smith & Associates
REGISTERED LAND SURVEYORS
BLAIR, NEBRASKA

DATE
REVISIONS

LOCATION NE 1/4 NW 1/4 SECTION 11 T.18 N R-11-E & PART OF SE 1/4, SW 1/4 SEC 1, T-18-N R-11-E
BLOCK 2 HOSPITAL PARK ADDITION
PILCHERS & CAUBLE CREEK ADDITION
LARSEN'S STILLMEADOW SECOND ADDITION
LARSENS STILLMEADOW THIRD ADDITION
WASHINGTON COUNTY NEBRASKA

CADASTRAL MAP

AUTHORIZED BY: L.B. 374