LAKEWOOD VILLAGES

Lots 261 through 388, inclusive, and Outlots 9 and 10, being a platting of that part of the Southeast Quarter, Section 31, Township 14 North, Range 13 East of the 6th P.M., Sarpy County, Nebraska, TOGETHER WITH that part of Taxlot B in the Northeast Quarter of Section 6, Township 13 North, Range 13 East of the 6th P.M., Sarpy County, Nebraska.

Filed For Record November 9, 2000 at 4:41 PM
Instrument # 2000-29172
Lloyd J. Dowding Register of Deed Sarpy Cty, NE

Counter KK
Verify JW
D.E. S
Proof
Fee $ 81.00
Ck ☒ Cash ☐ Chg ☐
15108

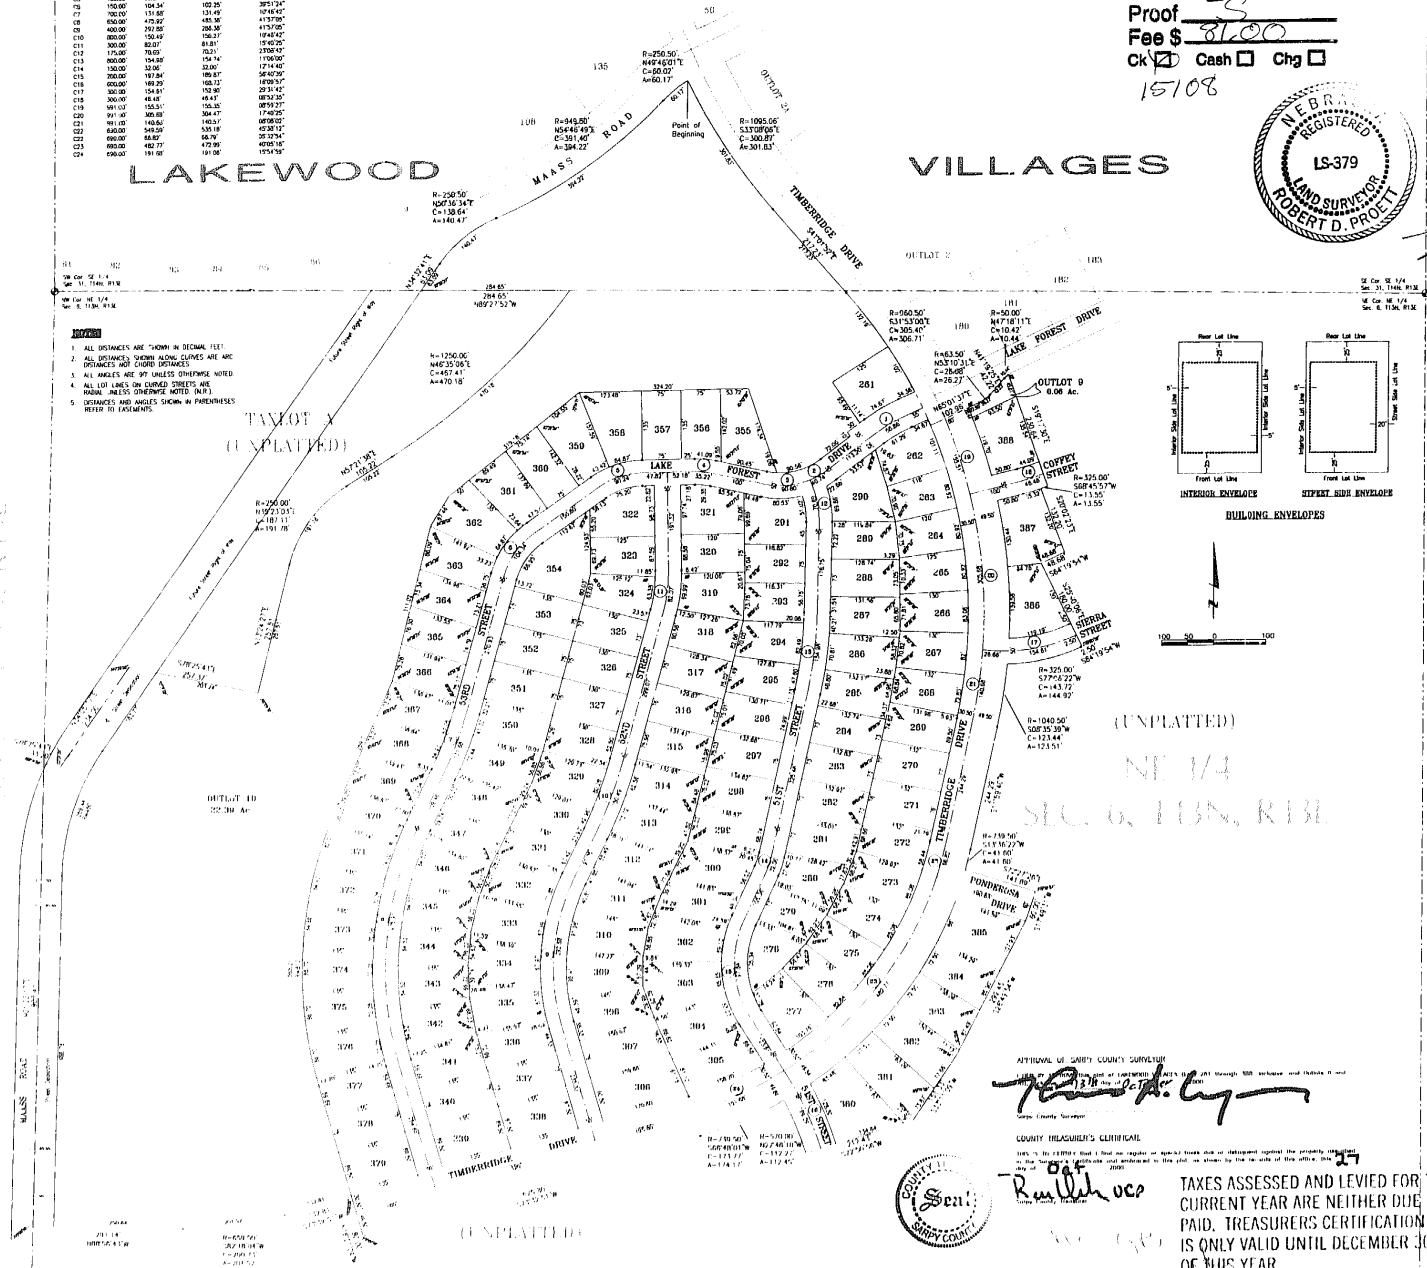
LAKEWOOD VILLAGES
MAASS ROAD
TIMBERRIDGE DRIVE
LAKE FOREST DRIVE
COFFEY STREET
SIERRA STREET
PONDEROSA DRIVE
OUTLOT 9
0.06 Ac.
OUTLOT 10
22.38 Ac.
TAXLOT A
(UNPLATTED)
(UNPLATTED)
NE 1/4
SEC. 6, T13N, R13E
Point of Beginning
R=250.50'
N49°46'01"E
C=60.07
A=60.17
R=949.50'
N54°46'49"E
C=391.40'
A=394.22'
R=1095.06'
S33°08'06"E
C=300.81'
A=301.83'
R=250.50'
N50°36'34"E
C=138.64'
A=140.47'
R=1250.00'
N46°35'06"E
C=457.41'
A=470.18'
R=250.00'
N15°23'01"E
C=191.78'
R=1060.50'
S31°53'00"E
C=305.40'
A=306.71'
R=63.50'
N53°10'31"E
C=26.68'
A=26.77'
R=50.00'
N47°18'11"E
C=10.42'
A=10.44'
R=325.00'
S68°45'57"W
C=13.55'
A=13.55'
R=325.00'
S77°56'32"W
C=143.72'
A=144.92'
R=1040.50'
S08°35'39"W
C=123.44'
A=123.51'
R=759.50'
S14°16'27"W
C=41.60'
A=41.60'
R=759.50'
S06°48'01"W
C=117.77'
A=117.77'
R=570.00'
N07°48'10"W
C=117.77'
A=117.77'
R=650.50'
S82°15'19"W
C=199.73'
A=200.72'
N89°27'52"W 264.65'
S89°27'52"E 264.65'
