2005-33980

9-16-05 10026.04
2005 33980

COUNTER LA
VERIFY LA AH
FEOF 173.00
FEES $
CHECK#
CHG CASH
CREDIT
REFUND
SHORT (NSF)

MERIDIAN PARK

LOTS 1 THRU 311 INCLUSIVE & OUTLOTS "A", "B", "C" & "D"

A PLATTING OF PART OF TAX LOTS 3A AND PART OF 3A2, TAX LOTS LOCATED IN THE NW1/4 OF SECTION 22, TOWNSHIP 14 NORTH, RANGE 11 EAST OF THE 6TH P.M., SARPY COUNTY, NEBRASKA

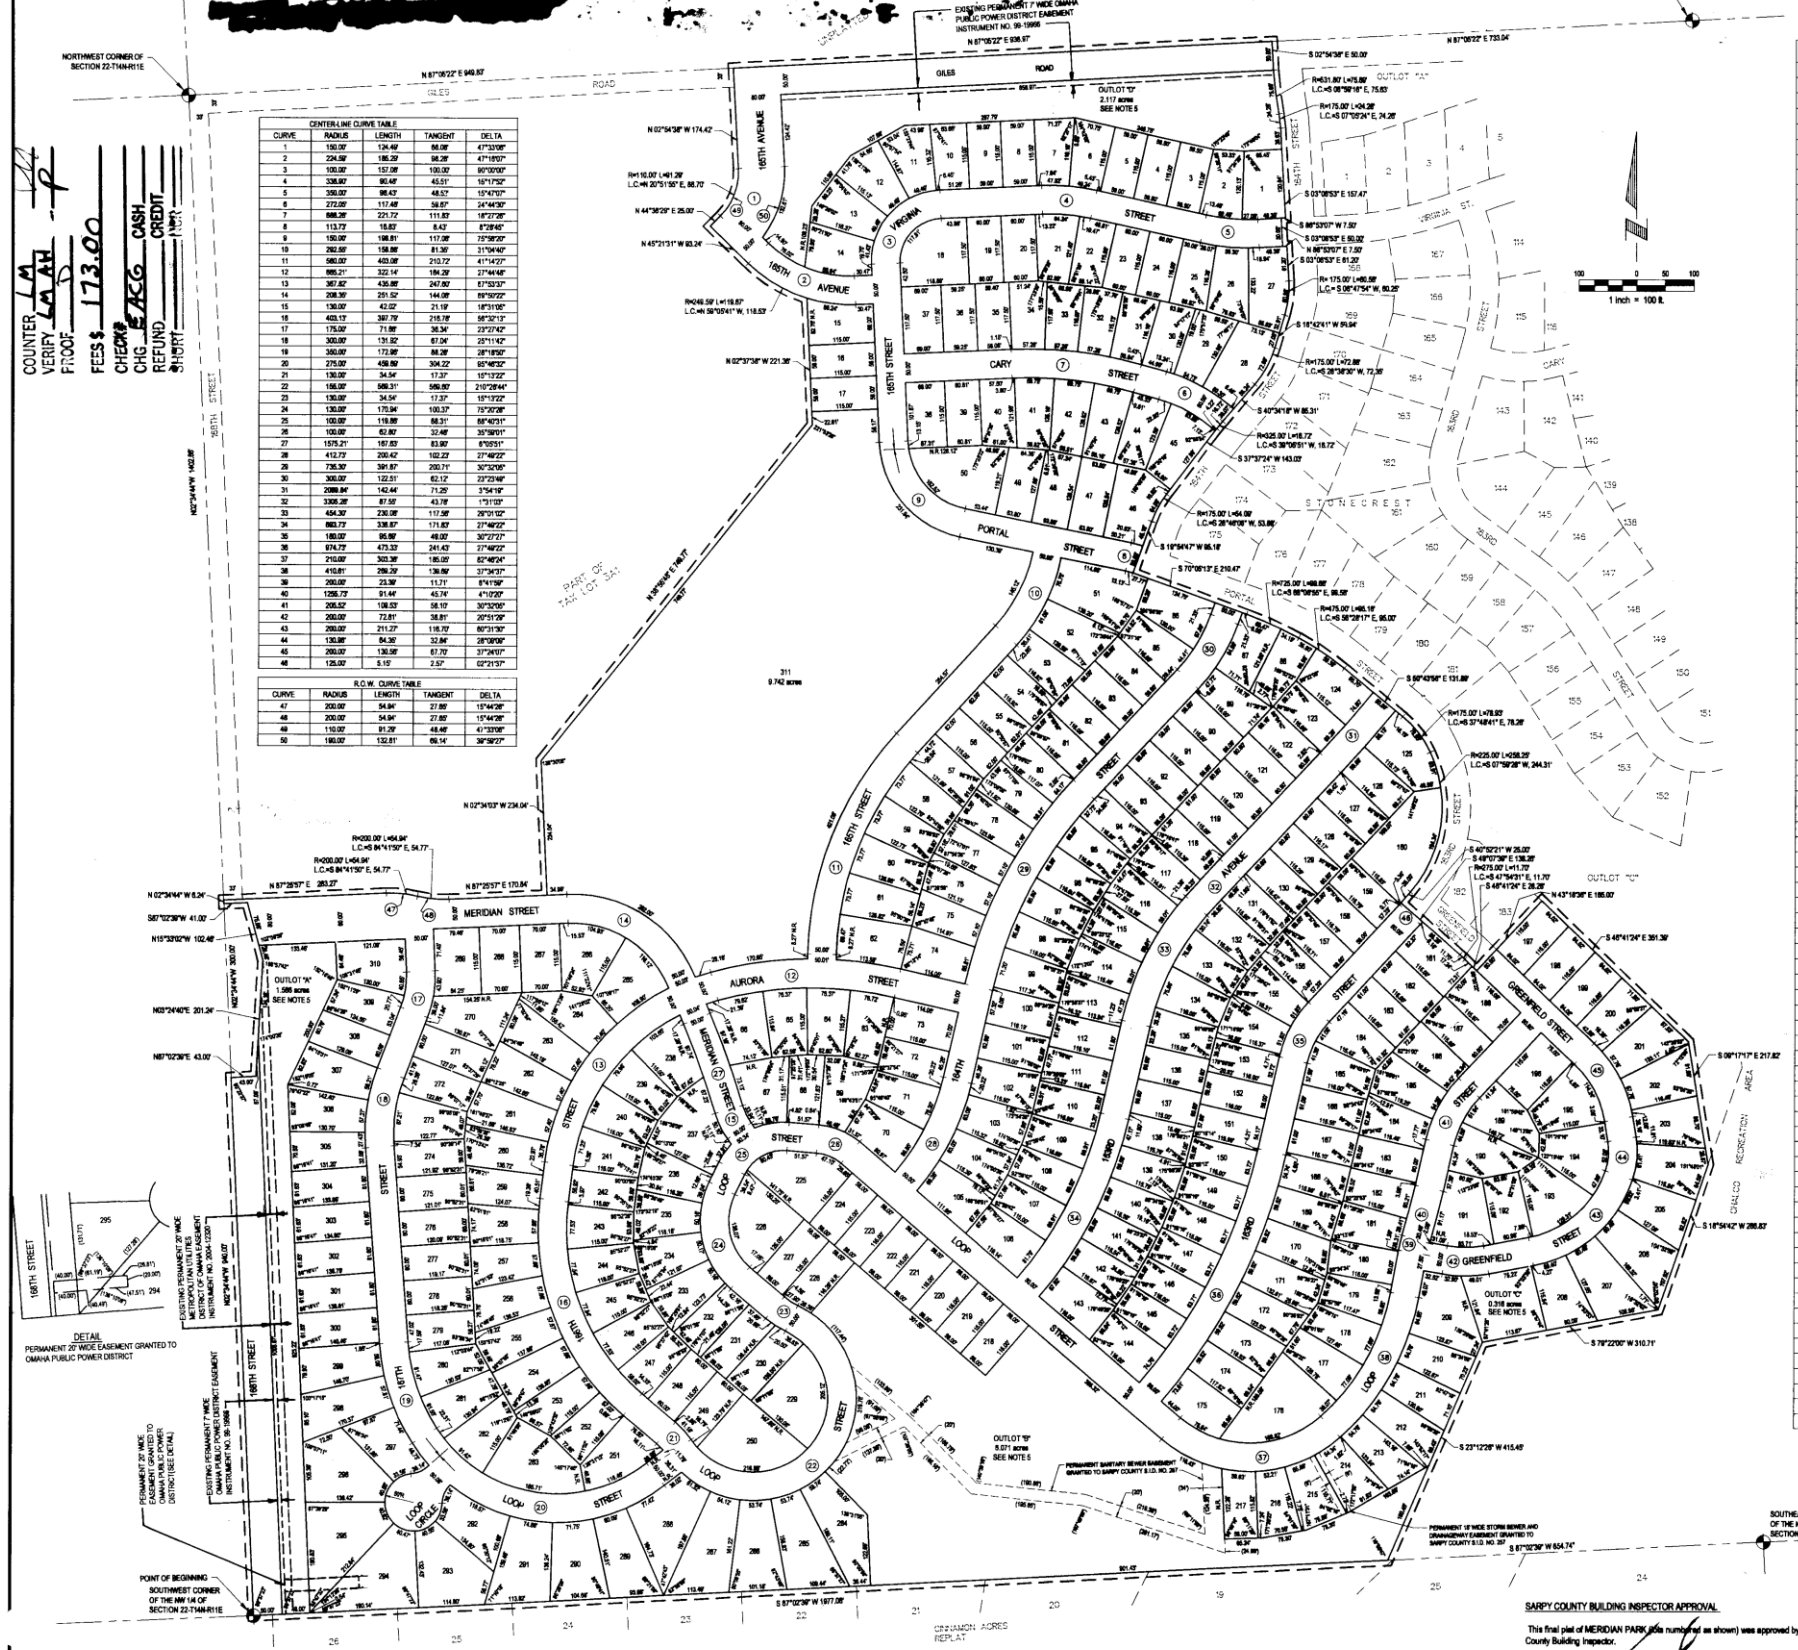
NORTHWEST CORNER OF SECTION 22-T14N-R11E
NORTHEAST CORNER OF THE NW 1/4 OF SECTION 22-T14N-R11E
N 87°08'22" E 733.04'
N 87°39'22" E 949.87'
EXISTING PERMANENT 7' WIDE OMAHA PUBLIC POWER DISTRICT EASEMENT INSTRUMENT NO. 99-19998
N 87°08'22" E 656.87'
GILES ROAD
S 02°34'38" E 50.00'
OUTLOT "A" 1.599 acres SEE NOTE 5
OUTLOT "B" 0.071 acres SEE NOTE 5
OUTLOT "C" 0.316 acres SEE NOTE 5
OUTLOT "D" 2.117 acres SEE NOTE 5
N 02°34'38" W 174.42'
N 44°38'26" E 25.00'
N 45°21'31" W 83.24'
N 02°34'38" W 221.38'
N 02°34'38" W 234.04'
N 87°39'57" E 263.27'
N 87°39'57" E 170.84'
N 02°34'44" W 5.24'
S 87°39'57" W 1977.08'
S 87°39'57" W 1977.08'
S 87°39'57" W 1977.08