Filed For Record 10-18-96 at 1:50 P.M.
Instrument # 96-021211
Lloyd J. Dowding Register of Deed Sarpy Cty, NE

Counter
Verify
D.E.
Proof
Fee $ 25.00
Ck
Cash
Chg
OT

96-21211

PILGRIMS LANDING

A SUBDIVISION OF THE WEST 1/2 OF THE NW 1/4
OF SEC. 15, T13N, R13E OF THE 6TH P.M.,
SARPY COUNTY, NEBRASKA
(LOTS 1 THUR 212 INCLUSIVE)

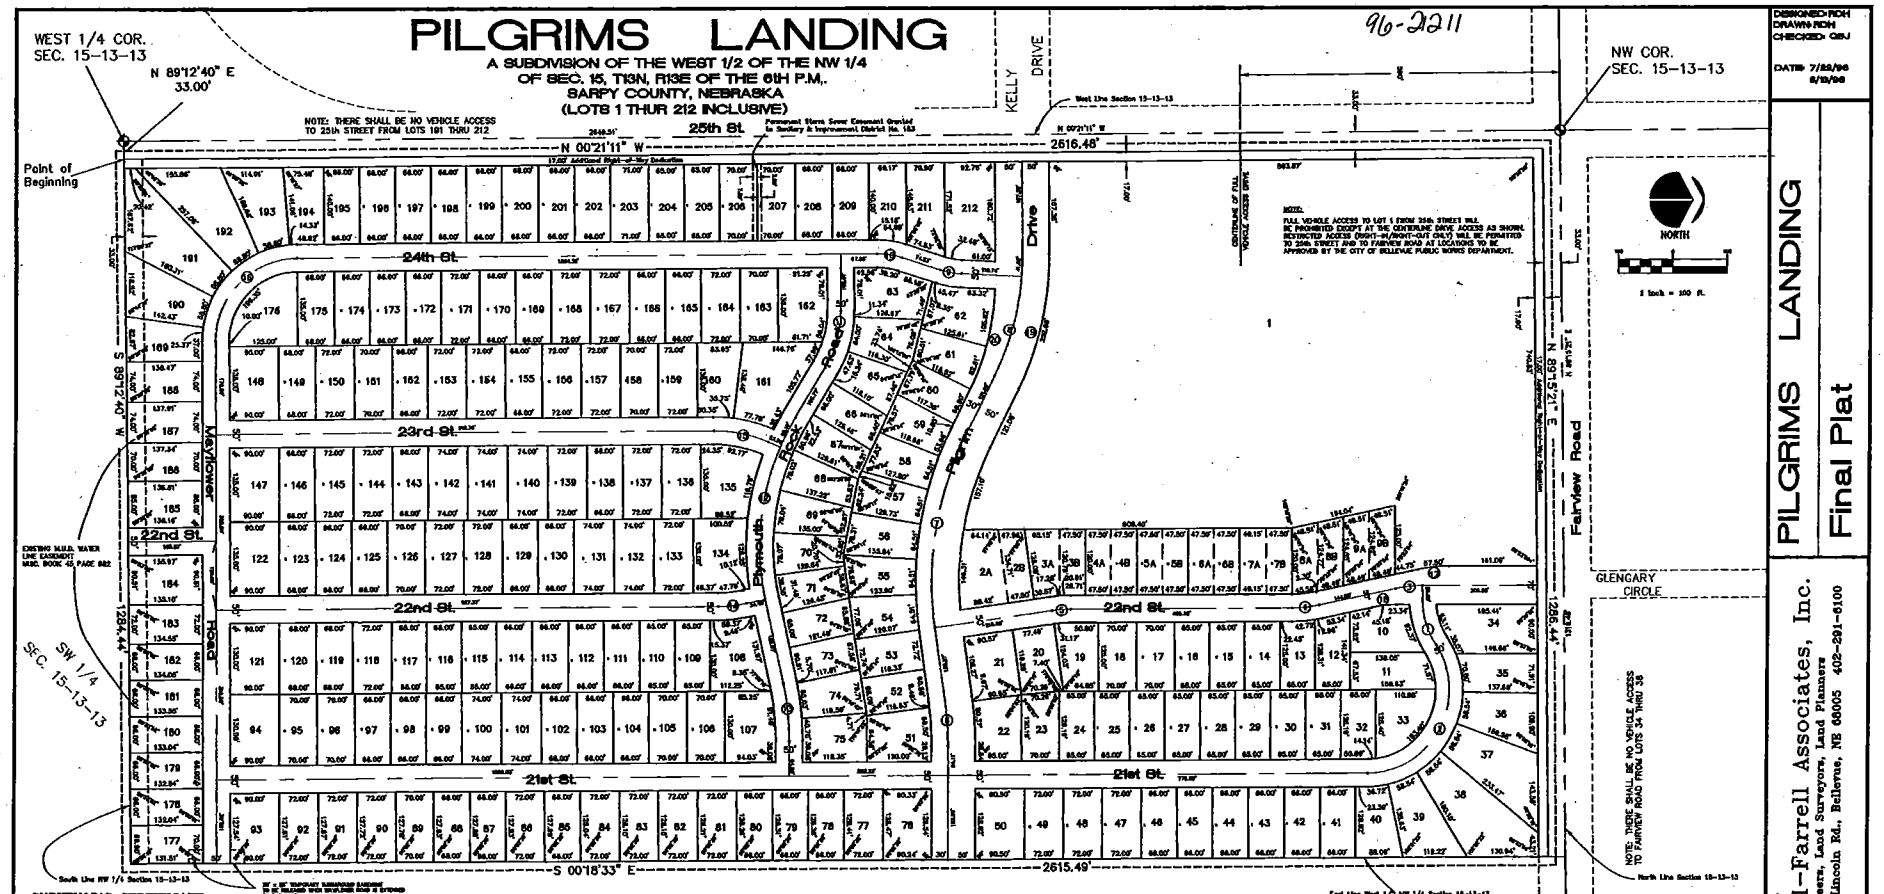

DESIGNED-RDH
DRAWN-RDH
CHECKED-GBJ
DATE- 7/22/96
8/12/96

PILGRIMS LANDING
Final Plat

Hill-Farrell Associates, Inc.
Engineers, Land Surveyors, Land Planners
1008 Lincoln Rd., Bellevue, NE 68005 402-291-6100

PROJECT NO.
K:PILGRIM/PLAT
SHEET NO.

SURVEYOR'S CERTIFICATE

I, GARY S. JENSEN, THE UNDERSIGNED REGISTERED LAND SURVEYOR DO HEREBY CERTIFY THAT I HAVE ACCURATELY SURVEYED AND WILL STAKE WITH IRON PINS THE CORNERS OF ALL LOTS, STREETS, ANGLE POINTS AND ENDS OF CURVES IN "PILGRIMS LANDING" BEING A SUBDIVISION OF THE WEST ONE-HALF OF THE NORTHWEST ONE-QUARTER OF SECTION 15, TOWNSHIP 13 NORTH, RANGE 13 EAST OF THE SIXTH P.M., SARPY COUNTY, NEBRASKA, AND BEING MORE PARTICULARLY DESCRIBED AS FOLLOWS: COMMENCING AT THE SOUTHWEST CORNER OF THE NORTHWEST QUARTER OF SAID SECTION 15; THENCE N 89°12'40" E (ASSUMED BEARING) 33.00 FEET ALONG THE SOUTH LINE OF THE NORTHWEST QUARTER OF SAID SECTION 15 TO THE POINT OF BEGINNING; THENCE N 00°21'11" W, 2,616.48 FEET PARALLEL WITH AND 33.00 FEET EAST OF THE WEST LINE OF SAID SECTION 15; THENCE N 89°51'25" E, 1284.44 FEET PARALLEL WITH AND 33.00 FEET SOUTH OF THE NORTH LINE OF SAID SECTION 15; THENCE S 00°18'33" E, 2,615.49 FEET ALONG THE EAST LINE OF THE WEST ONE-HALF OF THE NORTHWEST QUARTER OF SAID SECTION 15; THENCE S 89°12'40" W, 1,284.44 FEET ALONG THE SOUTH LINE OF THE NORTHWEST QUARTER OF SAID SECTION 15 TO THE POINT OF BEGINNING. DESCRIBED TRACT CONTAINS 77.19 ACRES.

GARY S. JENSEN, R.L.S. NO. 478 — DATE: Aug 21, 1996

NEBRASKA REGISTERED LS-478 LAND SURVEYOR GARY S. JENSEN

REVIEW OF SARPY COUNTY SURVEYOR

I HAVE REVIEWED THIS PLAT OF "PILGRIMS LANDING" THIS 6th DAY OF SEPTEMBER, 1996.

SARPY COUNTY SURVEYOR

THOMAS A. LYNAM SURVEYOR SARPY COUNTY, NEBRASKA

DEDICATION

KNOW ALL MEN BY THESE PRESENTS THAT WE, PILGRIM LUTHERAN CHURCH, A NEBRASKA NONPROFIT CORPORATION, BEING THE OWNER OF THE LAND DESCRIBED IN THE SURVEYOR'S CERTIFICATE AND SHOWN ON THIS PLAT, DO HEREBY DESIGNATE AND DEDICATE THE STREETS AND AVENUES AS SHOWN ON THIS PLAT, AND DO HEREBY GRANT AND CONVEY TO THE CITY OF BELLEVUE, NEBRASKA, AND TO THE PUBLIC UTILITIES SERVING THE AREA, THE EASEMENTS AS SHOWN ON THIS PLAT FOR THE LOCATION, CONSTRUCTION AND MAINTENANCE OF PUBLIC SERVICE UTILITIES, TOGETHER WITH RIGHTS OF INGRESS AND EGRESS THERETO, AND WE HEREBY GRANT AND CONVEY TO THE CITY OF BELLEVUE, NEBRASKA AND TO THE PUBLIC UTILITIES SERVING THE AREA A PERMANENT RIGHT AND EASEMENT TO CONSTRUCT, OPERATE AND MAINTAIN UNDERGROUND SANITARY SEWER, STORM SEWER AND WATER MAINS, TOGETHER WITH RIGHTS OF INGRESS AND EGRESS THERETO, OVER AND UNDER THE AREAS DESIGNATED ON THIS PLAT AS PERMANENT SANITARY SEWER EASEMENT AND PERMANENT STORM SEWER EASEMENT, AND WE HEREBY GRANT AND CONVEY TO THE CITY OF BELLEVUE, NEBRASKA A PERMANENT RIGHT AND EASEMENT TO CONSTRUCT, OPERATE AND MAINTAIN A PUBLIC WALKWAY OVER AND ACROSS LOT 1 AS SHOWN ON THIS PLAT, AND WE HEREBY GRANT AND CONVEY TO THE CITY OF BELLEVUE, NEBRASKA AND TO THE PUBLIC UTILITIES SERVING THE AREA, THE EASEMENTS AS CONTAINED IN SAID PLAT, WE DO HEREBY RESERVE AND GRANT TO THE CITY OF BELLEVUE, NEBRASKA AND TO THE PUBLIC UTILITIES SERVING THE AREA, THE EASEMENTS AS CONTAINED IN SAID PLAT, WE DO HEREBY SET OUT AND DEDICATE THE PROTECTIVE COVENAN