2000 - 23342

Filed For Record 9-18-00 at 3:28 PM
Instrument # 2000 23342
Lloyd J. Dowling Register of Deeds

County Clerk
Verify
D.E
Proof
Fees 97.00
Check X Cash Charge
1275

SOUTHWIND TWO

LOTS 1 THRU 162 INCLUSIVE & OUTLOT "A"

BEING A PLATTING OF TAX LOTS 6A AND R1, TAX LOTS LOCATED IN THE W 1/2 OF THE NW 1/4 OF SECTION 15 AND ALSO PART OF THE ABANDONED MISSOURI PACIFIC RAILROAD RIGHT-OF-WAY IN AND THE E1/4 OF SECTION 15, ALL IN TOWNSHIP 14 NORTH, RANGE 12 EAST OF THE 6TH P.M., SARPY COUNTY, NEBRASKA.

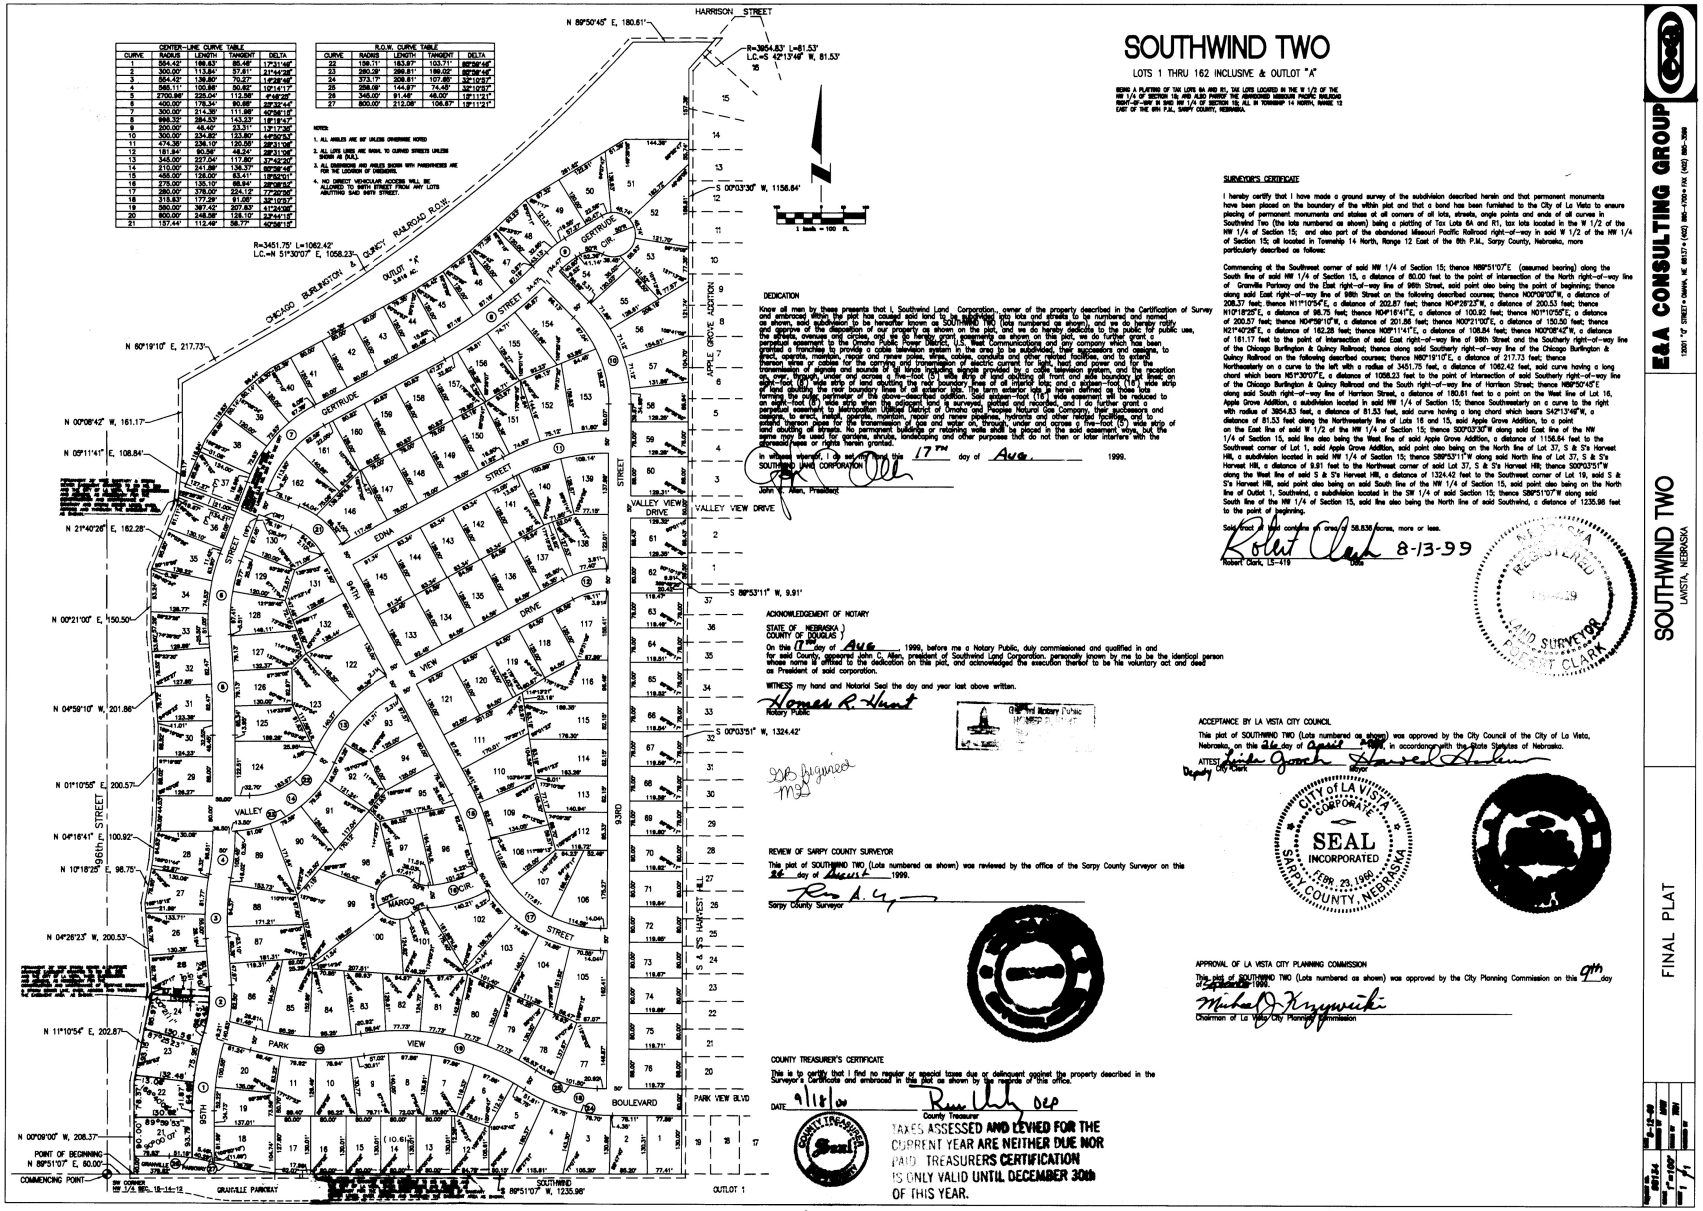

CENTER-LINE CURVE TABLE				
CURVE	RADIUS	LENGTH	TANGENT	DELTA
1	564.42'	186.83'	85.49'	17°31'59"
2	300.00'	113.84'	57.81'	21°44'26"
3	564.42'	136.89'	75.27'	14°58'46"
4	568.11'	100.86'	50.52'	10°14'11"
5	2700.89'	226.04'	113.09'	4°48'26"
6	400.00'	178.34'	90.68'	25°32'44"
7	300.00'	314.39'	171.98'	60°02'18"
8	598.32'	284.53'	143.33'	18°13'57"
9	300.00'	48.46'	24.31'	9°15'26"
10	300.00'	334.80'	183.80'	64°00'00"
11	474.36'	236.10'	120.56'	28°31'06"
12	181.84'	80.36'	40.80'	25°19'09"
13	348.00'	227.04'	117.80'	37°22'50"
14	210.00'	241.89'	136.37'	65°58'46"
15	468.00'	126.00'	63.41'	15°25'31"
16	275.00'	135.10'	68.94'	28°08'42"
17	280.00'	378.00'	234.12'	77°20'06"
18	318.83'	177.29'	91.06'	31°51'37"
19	560.00'	367.42'	207.83'	37°34'59"
20	600.00'	246.68'	128.10'	23°33'13"
21	187.44'	112.46'	58.77'	42°48'15"

R.O.W. CURVE TABLE				
CURVE	RADIUS	LENGTH	TANGENT	DELTA
22	156.11'	153.87'	103.71'	56°28'44"
23	280.58'	288.81'	159.02'	59°00'46"
24	373.17'	308.81'	167.85'	52°53'53"
25	258.09'	144.87'	74.40'	32°09'52"
26	348.00'	81.46'	40.90'	13°24'52"
27	600.00'	212.09'	106.87'	19°11'14"

NOTES:
1. ALL ANGLES ARE 90° UNLESS OTHERWISE NOTED
2. ALL LOT LINES ARE RADIAL TO CURVED STREETS UNLESS SHOWN AS (N.R.)
3. ALL DIMENSIONS ARE SHOWN WITH MEASUREMENTS ARE FOR THE LOCATION OF DIMENSIONS.
4. NO DIRECT VEHICULAR ACCESS WILL BE ALLOWED TO APPLE GROVE FROM ANY LOTS ADJOINING SAID APPLE GROVE STREET.

DEDICATION

Know all men by these presents that L Southwind Land Corporation, owner of the property described in the Certification of Survey and embraced within the plat has caused said land to be subdivided into lots and streets to be numbered and named as shown, said subdivision to be hereafter known as SOUTHWIND TWO (lots numbered as shown), and we do hereby ratify and approve of the disposition of our property as shown on the plat, and we do hereby dedicate to the public for public use, the streets, avenues and circles, and we do hereby grant easements as shown on this plat, we do further grant a perpetual easement to the Omaha Public Power District, U.S. West Communications and any company which has been granted a franchise to provide a cable television system in the area to be subdivided, their successors and assigns, to erect, operate, maintain and remove poles, wires, cables, conduits and other related facilities, and to extend thereon wires or cables for the carrying and transmission of electric current for light, heat and power and for the transmission of signals and sounds of all kinds and the reception thereof, also a cable television system, and for the aforesaid purposes, the Grantor hereby grants a perpetual easement over the entire tract of land platted in front and side boundaries of each and all lots and tracts in which to install, lay, construct, renew, operate, maintain and remove conduits, cables, pedestals, and other equipment and facilities, the side boundaries being 5 ft. each side of the side boundary lines of said lots and tracts and a 5 ft. wide strip off the entire rear boundary of said lots and tracts, the front boundaries being the front lines of said lots and tracts, the rear boundaries being the rear lines of said lots and tracts, and the exterior boundaries being the exterior lines of the above described addition. Such easement for (10) ten feet wide may be reduced to (5) five feet wide by mutual agreement of the utilities involved. Such easement for (10) ten feet wide may be reduced to perpetual easement to Metropolitan Utilities District of Omaha and Peoples Natural Gas Company, their successors and assigns, to erect, install, operate, maintain, repair and remove pipelines, hydrants and other related facilities, and to establish minimum grades for the construction of the same, and also a