BRYN MAWR

LOTS 1 THRU 112 INCLUSIVE
BEING A PLATTING OF PART OF THE N½ OF THE NW¼ OF SEC. 18, T15N, R12E OF THE 6TH P.M., DOUGLAS COUNTY, NEBR.

Notes:

1. All sanitary and storm sewer easements shown on this plat are permanent easements granted to Sanitary and Improvement District No. 335, its successors and Assigns.
2. No direct vehicular access from individual lots will be allowed to 132nd Street or Blondo Street.

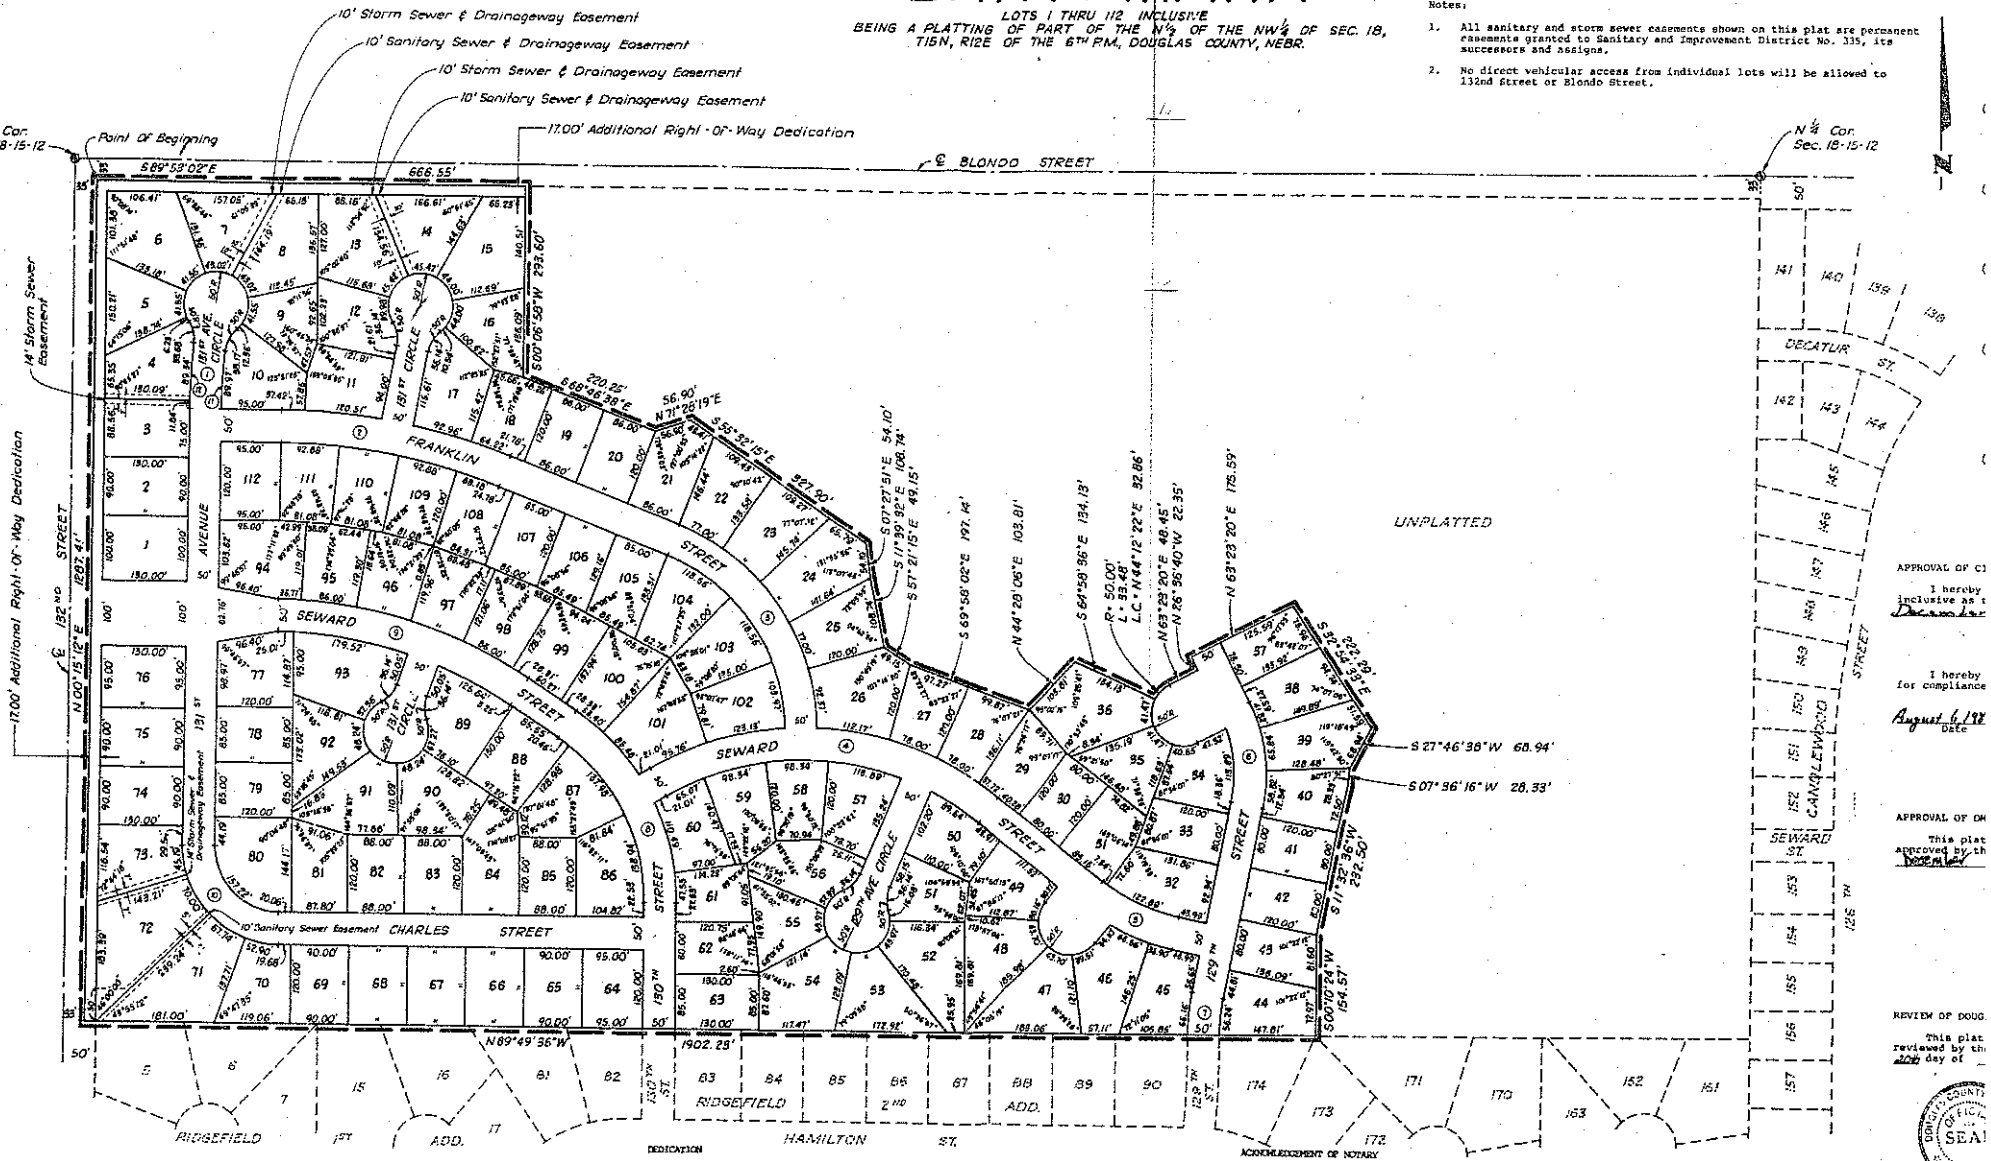

SURVEYOR'S CERTIFICATE

I hereby certify that I have made a ground survey of the subdivision described herein and that temporary monuments have been placed on the boundary of the within plat and that a bond has been furnished to the City of Omaha to insure placing of permanent monuments and stakes at all corners of all lots, streets, angle points and ends of all curves in Bryn Mawr (Lots 1 thru 112 inclusive) [illegible]

DEDICATION

Know all men by these presents that we, Bryn Mawr Inc., owners and First Tier Mortgage Co., mortgagee of the property described in the certification of survey and executed within the plat have caused said land to be subdivided into lots and streets to be numbered and named as shown, said subdivision to be hereinafter known as Bryn Mawr (Lots 1 thru 112 inclusive) and we do hereby ratify and approve of the disposition of our property as shown on this plat, and we hereby dedicate to the public for public use the streets, avenues and circles, and we do hereby grant the easements all as shown on this plat, we do further grant a perpetual easement to the Omaha Public Power District, and N.W. Bell Telephone Company, and any [illegible]

ACKNOWLEDGEMENT OF NOTARY

STATE OF NEBRASKA } SS
COUNTY OF DOUGLAS }

On this 16th day of August, 19 86, before me, the undersigned, a Notary Public in and for said County, personally came Del Bowden, President of First Tier Mortgage Co., to me personally known to be the President of said Corporation and the identical person whose name is affixed to the foregoing instrument, and acknowledged the execution thereof to be his voluntary act and deed as such officer and [illegible]

APPROVAL OF CI

I hereby [illegible] inclusive as t

Director

I hereby [illegible] for compliance

August 6, 198

Date

APPROVAL OF DM

This plat [illegible] approved by th

Director

REVIEW OF DOUG.

This plat [illegible] reviewed by th [illegible] 20th day of [illegible]

DOUGLAS COUNTY OFFICIAL SEAL NEBRASKA

COUNTY TREASURE

This is to [illegible]

TREASURER