BAYLOR HEIGHTS 1ST ADDITION
FINAL PLAT

Inst # 2016051125 Tue Dec 06 11:59:21 CST 2016
Filing Fee: $52.00 Lancaster County, NE Assessor/Register of Deeds Office
crooks PLAT Pages 1

#5390

BAYHEI1

Recorded on this _____ day of _____, 2016.

Lancaster County Register of Deeds

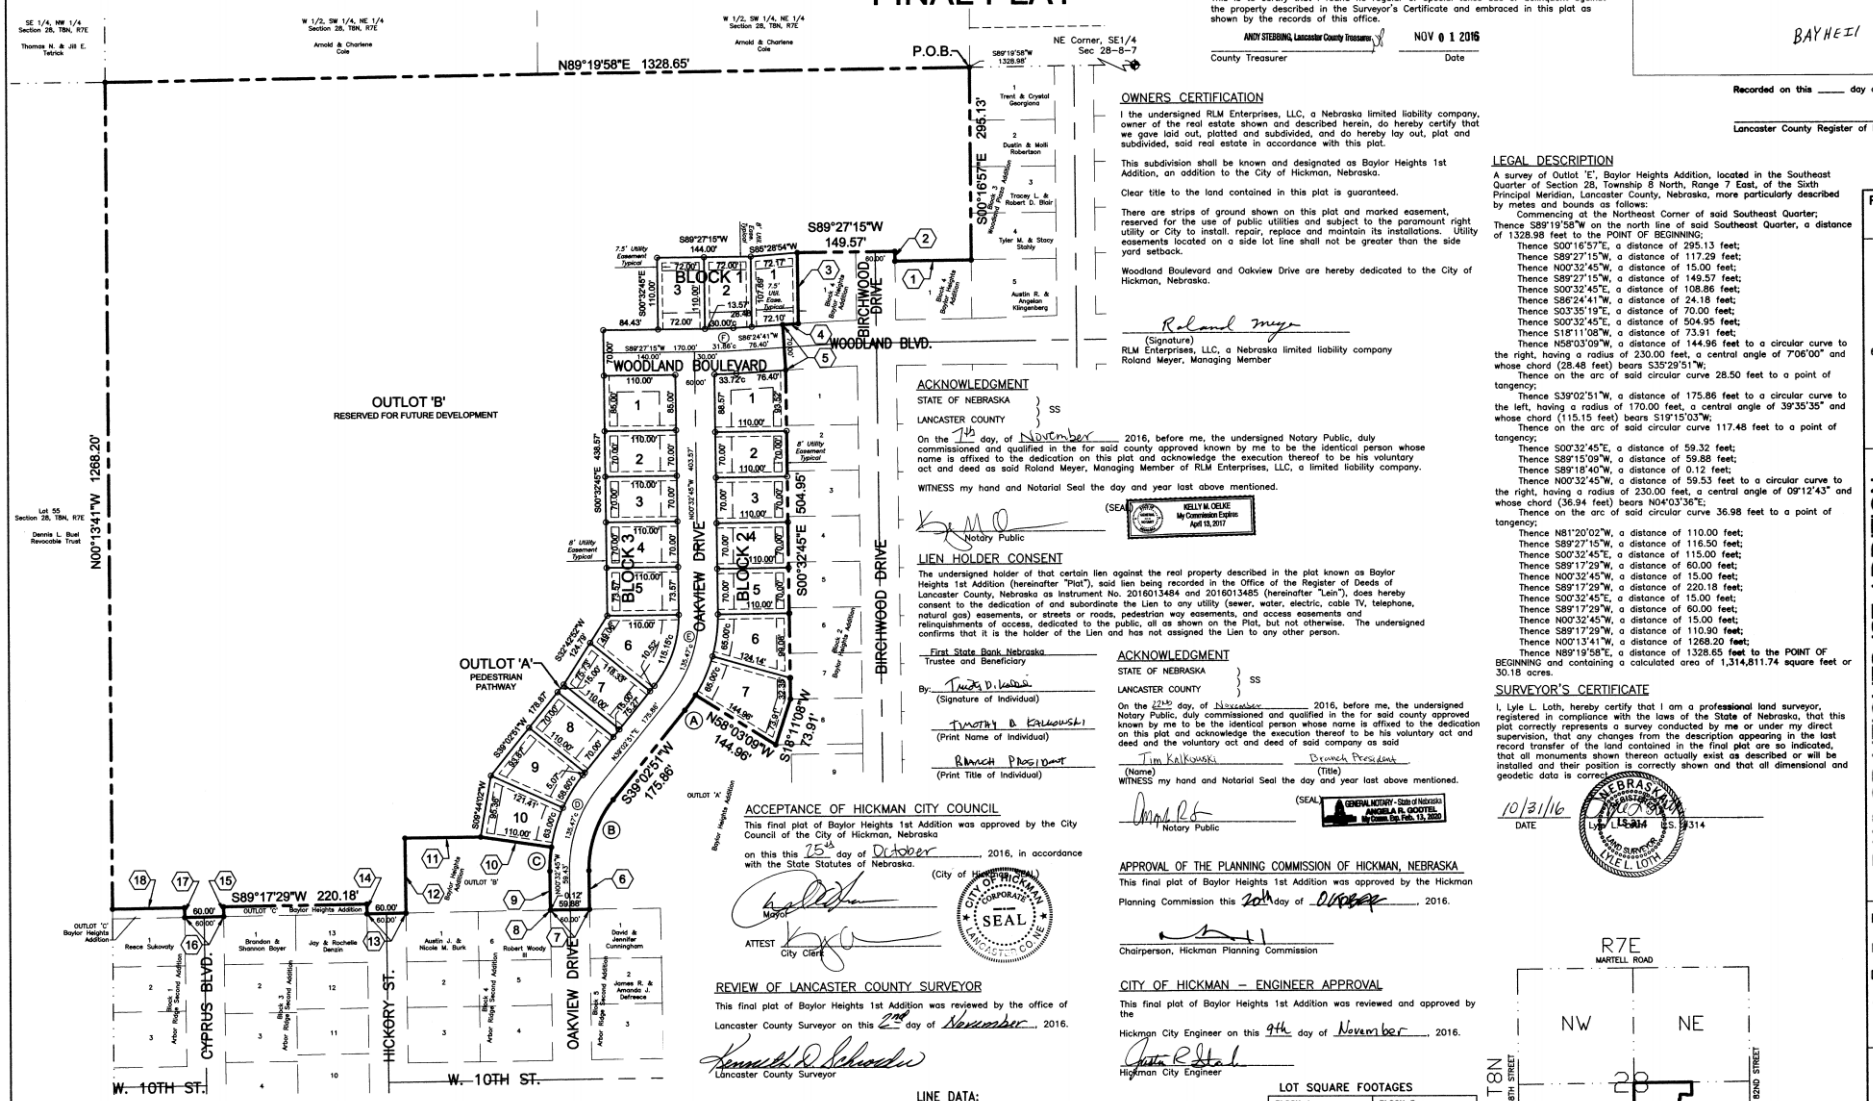

COUNTY TREASURER'S CERTIFICATION

This is to certify that I found no regular or special taxes due or delinquent against the property described in the Surveyor's Certificate and embraced in this plat as shown by the records of this office.

ANDY STEBBING, Lancaster County Treasurer

NOV 01 2016

County Treasurer — Date

OWNERS CERTIFICATION

I the undersigned RLM Enterprises, LLC, a Nebraska limited liability company, owner of the real estate shown and described herein, do hereby certify that we gave laid out, platted and subdivided, and do hereby lay out, plat and subdivided, said real estate in accordance with this plat.

This subdivision shall be known and designated as Baylor Heights 1st Addition, an addition to the City of Hickman, Nebraska.

Clear title to the land contained in this plat is guaranteed.

There are strips of ground shown on this plat and marked easement, reserved for the use of public utilities and subject to the paramount right utility or City to install. repair, replace and maintain its installations. Utility easements located on a side lot line shall not be greater than the side yard setback.

Woodland Boulevard and Oakview Drive are hereby dedicated to the City of Hickman, Nebraska.

Roland Meyer
(Signature)
RLM Enterprises, LLC, a Nebraska limited liability company
Roland Meyer, Managing Member

ACKNOWLEDGMENT

STATE OF NEBRASKA } SS
LANCASTER COUNTY }

On the 7th day of November 2016, before me, the undersigned Notary Public, duly commissioned and qualified in the for said county approved known by me to be the identical person whose name is affixed to the dedication on this plat and acknowledge the execution thereof to be his voluntary act and deed as said Roland Meyer, Managing Member of RLM Enterprises, LLC, a limited liability company.

WITNESS my hand and Notarial Seal the day and year last above mentioned.

(SEAL) GENERAL NOTARY - State of Nebraska KELLY M. OELKE My Commission Expires April 13, 2017

Notary Public

LIEN HOLDER CONSENT

The undersigned holder of that certain lien against the real property described in the plat known as Baylor Heights 1st Addition (hereinafter "Plat"), said lien being recorded in the Office of the Register of Deeds of Lancaster County, Nebraska as Instrument No. 2016013484 and 2016013485 (hereinafter "Lein"), does hereby consent to the dedication of and subordinate the Lien to any utility (sewer, water, electric, cable TV, telephone, natural gas) easements, or streets or roads, pedestrian way easements, and access easements and relinquishments of access, dedicated to the public, all as shown on the Plat, but not otherwise. The undersigned confirms that it is the holder of the Lien and has not assigned the Lien to any other person.

First State Bank Nebraska
Trustee and Beneficiary

By: Timothy D. Kalkowski
(Signature of Individual)

TIMOTHY D. KALKOWSKI
(Print Name of Individual)

BRANCH PRESIDENT
(Print Title of Individual)

ACKNOWLEDGMENT

STATE OF NEBRASKA } SS
LANCASTER COUNTY }

On the 22ND day of November 2016, before me, the undersigned Notary Public, duly commissioned and qualified in the for said county approved known by me to be the identical person whose name is affixed to the dedication on this plat and acknowledge the execution thereof to be his voluntary act and deed and the voluntary act and deed of said company as said

Jim Kalkowski (Name) — Branch President (Title)

WITNESS my hand and Notarial Seal the day and year last above mentioned.

(SEAL) GENERAL NOTARY - State of Nebraska ANGELA R. GOOTEE My Comm. Exp. Feb. 15, 2020

Notary Public

ACCEPTANCE OF HICKMAN CITY COUNCIL

This final plat of Baylor Heights 1st Addition was approved by the City Council of the City of Hickman, Nebraska

on this this 25th day of October, 2016, in accordance with the State Statutes of Nebraska.

(City of Hickman SEAL) CITY OF HICKMAN CORPORATE SEAL LANCASTER CO. NE

Mayor

ATTEST City Clerk

REVIEW OF LANCASTER COUNTY SURVEYOR

This final plat of Baylor Heights 1st Addition was reviewed by the office of Lancaster County Surveyor on this 2ND day of November, 2016.

Kenneth D. Schroeder
Lancaster County Surveyor

APPROVAL OF THE PLANNING COMMISSION OF HICKMAN, NEBRASKA

This final plat of Baylor Heights 1st Addition was approved by the Hickman Planning Commission this 20th day of October, 2016.

Chairperson, Hickman Planning Commission

CITY OF HICKMAN – ENGINEER APPROVAL

This final plat of Baylor Heights 1st Addition was reviewed and approved by the Hickman City Engineer on this 9th day of November, 2016.

Hickman City Engineer

LEGAL DESCRIPTION

A survey of Outlot 'E', Baylor Heights Addition, located in the Southeast Quarter of Section 28, Township 8 North, Range 7 East, of the Sixth Principal Meridian, Lancaster County, Nebraska, more particularly described by metes and bounds as follows:

Commencing at the Northeast Corner of said Southeast Quarter;
Thence S89°19'58"W on the north line of said Southeast Quarter, a distance of 1328.98 feet to the POINT OF BEGINNING;
Thence S00°16'57"E, a distance of 295.13 feet;
Thence S89°27'15"W, a distance of 117.29 feet;
Thence N00°32'45"W, a distance of 15.00 feet;
Thence S89°27'15"W, a distance of 149.57 feet;
Thence S00°32'45"E, a distance of 108.86 feet;
Thence S86°24'41"W, a distance of 24.18 feet;
Thence S03°35'19"E, a distance of 70.00 feet;
Thence S00°32'45"E, a distance of 504.95 feet;
Thence S18°11'08"W, a distance of 73.91 feet;
Thence N58°03'09"W, a distance of 144.96 feet to a circular curve to the right, having a radius of 230.00 feet, a central angle of 7°06'00" and whose chord (28.48 feet) bears S35°29'51"W;
Thence on the arc of said circular curve 28.50 feet to a point of tangency;
Thence S39°02'51"W, a distance of 175.86 feet to a circular curve to the left, having a radius of 170.00 feet, a central angle of 39°35'35" and whose chord (115.15 feet) bears S19°15'03"W;
Thence on the arc of said circular curve 117.48 feet to a point of tangency;
Thence S00°32'45"E, a distance of 59.32 feet;
Thence S89°15'09"W, a distance of 59.88 feet;
Thence S89°18'40"W, a distance of 0.12 feet;
Thence N00°32'45"W, a distance of 59.53 feet to a circular curve to the right, having a radius of 230.00 feet, a central angle of 09°12'43" and whose chord (36.94 feet) bears N04°03'36"E;
Thence on the arc of said circular curve 36.98 feet to a point of tangency;
Thence N81°20'02"W, a distance of 110.00 feet;
Thence S89°27'15"W, a distance of 116.50 feet;
Thence S00°32'45"E, a distance of 115.00 feet;
Thence S89°17'29"W, a distance of 60.00 feet;
Thence N00°32'45"W, a distance of 15.00 feet;
Thence S89°17'29"W, a distance of 220.18 feet;
Thence S00°32'45"E, a distance of 15.00 feet;
Thence S89°17'29"W, a distance of 60.00 feet;
Thence N00°32'45"W, a distance of 15.00 feet;
Thence S89°17'29"W, a distance of 110.90 feet;
Thence N00°13'41"W, a distance of 1268.20 feet;
Thence N89°19'58"E, a distance of 1328.65 feet to the POINT OF BEGINNING and containing a calculated area of 1,314,811.74 square feet or 30.18 acres.

SURVEYOR'S CERTIFICATE

I, Lyle L. Loth, hereby certify that I am a professional land surveyor, registered in compliance with the laws of the State of Nebraska, that this plat correctly represents a survey conducted by me or under my direct supervision, that any changes from the description appearing in the last record transfer of the land contained in the final plat are so indicated, that all monuments shown thereon actually exist as described or will be installed and their position is correctly shown and that all dimensional and geodetic data is correct.

10/31/16
DATE

Lyle L. Loth L.S. 314

NEBRASKA REGISTERED LAND SURVEYOR LYLE L. LOTH

Section Corner Ties

NE Corner of the SE 1/4 Sec. 28-T8N-R7E
Fnd. Alum. Cap
NW 44.84' Fnd. 1/2" Rebar w/cap
NE 47.98' Fnd. 5/8" Rebar
SE 54.64' Fnd. 5/8" Rebar
W 33.12' Fnd. 1" Pipe w/cap

CURVE DATA:

(A) R = 230.00' Δ = 7°06'00" T = 14.27' L = 28.50' Ch = 28.48' ChBrg=S35°29'51"W

(B) R = 170.00' Δ = 39°35'35" T = 61.19' L = 117.48' Ch = 115.15' ChBrg=S19°15'03"W

(C) R = 230.00' Δ = 9°12'43" T = 18.53' L = 36.98' Ch = 36.94' ChBrg=N04°03'36"E

(D) R = 200.00' Δ = 39°35'35" T = 71.99' L = 138.21' Ch = 135.47' ChBrg=N19°15'03"E

(E) R = 200.00' Δ = 39°35'35" T = 71.99' L = 138.21' Ch = 135.47' ChBrg=N19°15'03"E

(F) R = 600.00' Δ = 3°02'34" T = 15.94' L = 31.86' Ch = 31.86' ChBrg=S87°55'58"W

LEGEND

- ● CORNER FOUND (3/4" Bar)
- ○ CORNER SET (3/4" X 24" BAR W/ CAP)

LINE DATA:

	BEARING	DISTANCE		BEARING	DISTANCE
(1)	S89°27'15"W	117.29'	(10)	N81°20'02"W	110.00'
(2)	N00°32'45"W	15.00'	(11)	S89°27'15"W	116.50'
(3)	S00°32'45"E	108.86'	(12)	S00°32'45"E	115.00'
(4)	S86°24'41"W	24.18'	(13)	S89°17'29"W	60.00'
(5)	S03°35'19"E	70.00'	(14)	N00°32'45"W	15.00'
(6)	S00°32'45"E	59.32'	(15)	S00°32'45"E	15.00'
(7)	S89°15'09"W	59.88'	(16)	S89°17'29"W	60.00'
(8)	S89°18'40"W	0.12'	(17)	N00°32'45"W	15.00'
(9)	N00°32'45"W	59.53'	(18)	S89°17'29"W	110.90'

LOT SQUARE FOOTAGES

BLOCK 1		BLOCK 3	
LOT 1	7,796 S.F.	LOT 1	9,350 S.F.
LOT 2	7,868 S.F.	LOT 2	7,700 S.F.
LOT 3	7,920 S.F.	LOT 3	7,700 S.F.
		LOT 4	7,700 S.F.
BLOCK 2		LOT 5	8,093 S.F.
LOT 1	9,976 S.F.	LOT 6	10,271 S.F.
LOT 2	7,700 S.F.	LOT 7	8,594 S.F.
LOT 3	7,700 S.F.	LOT 8	7,700 S.F.
LOT 4	7,700 S.F.	LOT 9	8,897 S.F.
LOT 5	7,700 S.F.	LOT 10	8,941 S.F.
LOT 6	9,343 S.F.		
LOT 7	11,459 S.F.		
OUTLOT 'A'	1,650 S.F.		0.04 A.C.
OUTLOT 'B'	1,070,759 S.F.		24.58 A.C.

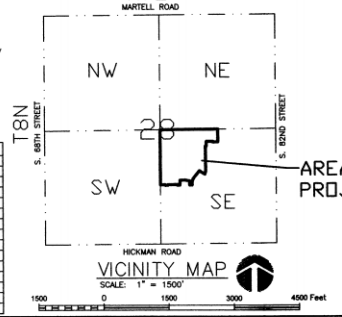

VICINITY MAP
SCALE: 1" = 1500'

PROJECT
161207

REGA ENGINEERING GROUP, INC.
601 OLD CHENEY RD., SUITE A
LINCOLN, NEBRASKA 68512
(402).484.7342
- ENGINEERING
- PLANNING
- LAND SURVEYING

BAYLOR HEIGHTS 1ST ADDITION
FINAL PLAT
HICKMAN, NEBRASKA

DATE: 9/27/16
DESIGNED BY: MLK
DRAWN BY: MLK
CHECKED BY: LL / NB

SHEET NO.
1 of 1