COMPARED

INST # 7952
RECORDING FEE 5.00
AUDITOR FEE
RMA FEE 1.00

FILED FOR RECORD
POTTAWATTAMIE CO., IA.

99 NOV -3 AM 8:34

JOHN SCIORTINO NOV 3 1999
RECORDER

Prepared by KENNY'S SURVEYING, 3611 7TH AVENUE, COUNCIL BLUFFS, IOWA (712) 323-3221

LAND SURVEYOR'S CERTIFICATE
"PLAT OF SURVEY"

BOOK NO. 202 PAGE NO. 28 LOCATION BAYLISS 3RD ADD., C.B., IA

CLIENT GREG HANSEN DRAWN BY VRS PROJECT NO. I99-1083

TO THE OFFICE OF COUNTY RECORDER

KENNY'S SURVEYING
3611 7th Ave. - Council Bluffs, Iowa 51501
David L. Stookey
Phone: (712) 323-3221
(800) 201-3611

GREG HANSEN
2600 SO. 9TH ST.
COUNCIL BLUFFS, IA

LEGAL DESCRIPTION LOTS 11 - 24, IN BLOCK 19 AND VACATED ALLEY ADJACENT, ALL IN BAYLISS 3RD ADDITION, COUNCIL BLUFFS, IOWA.

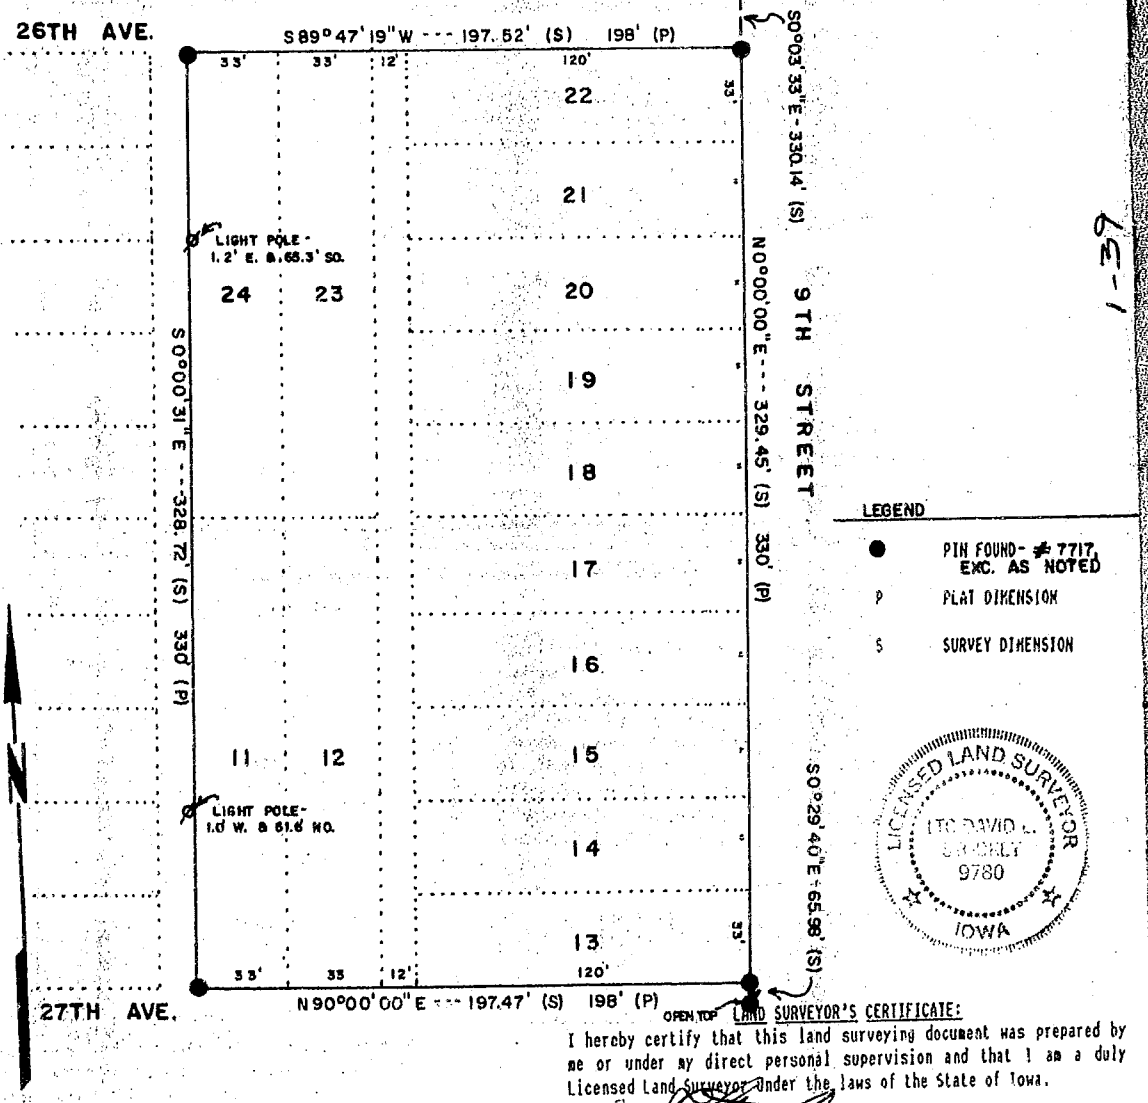

LEGEND

●	PIN FOUND - # 7717 EXC. AS NOTED
P	PLAT DIMENSION
S	SURVEY DIMENSION

LICENSED LAND SURVEYOR
LTC DAVID L. STOOKEY
9780
IOWA

LAND SURVEYOR'S CERTIFICATE:

I hereby certify that this land surveying document was prepared by me or under my direct personal supervision and that I am a duly Licensed Land Surveyor under the laws of the State of Iowa.

9 - 21 - 99

LTC DAVID L. STOOKEY, L.S. REG. #9780 DATE

My license renewal date is December 31, 1999.

0 25 50' 100'
SCALE 1"=50'

BK 100 PG 22226