PLAT 1 OF 1

POLK COUNTY FN-69-4(32)-21-77

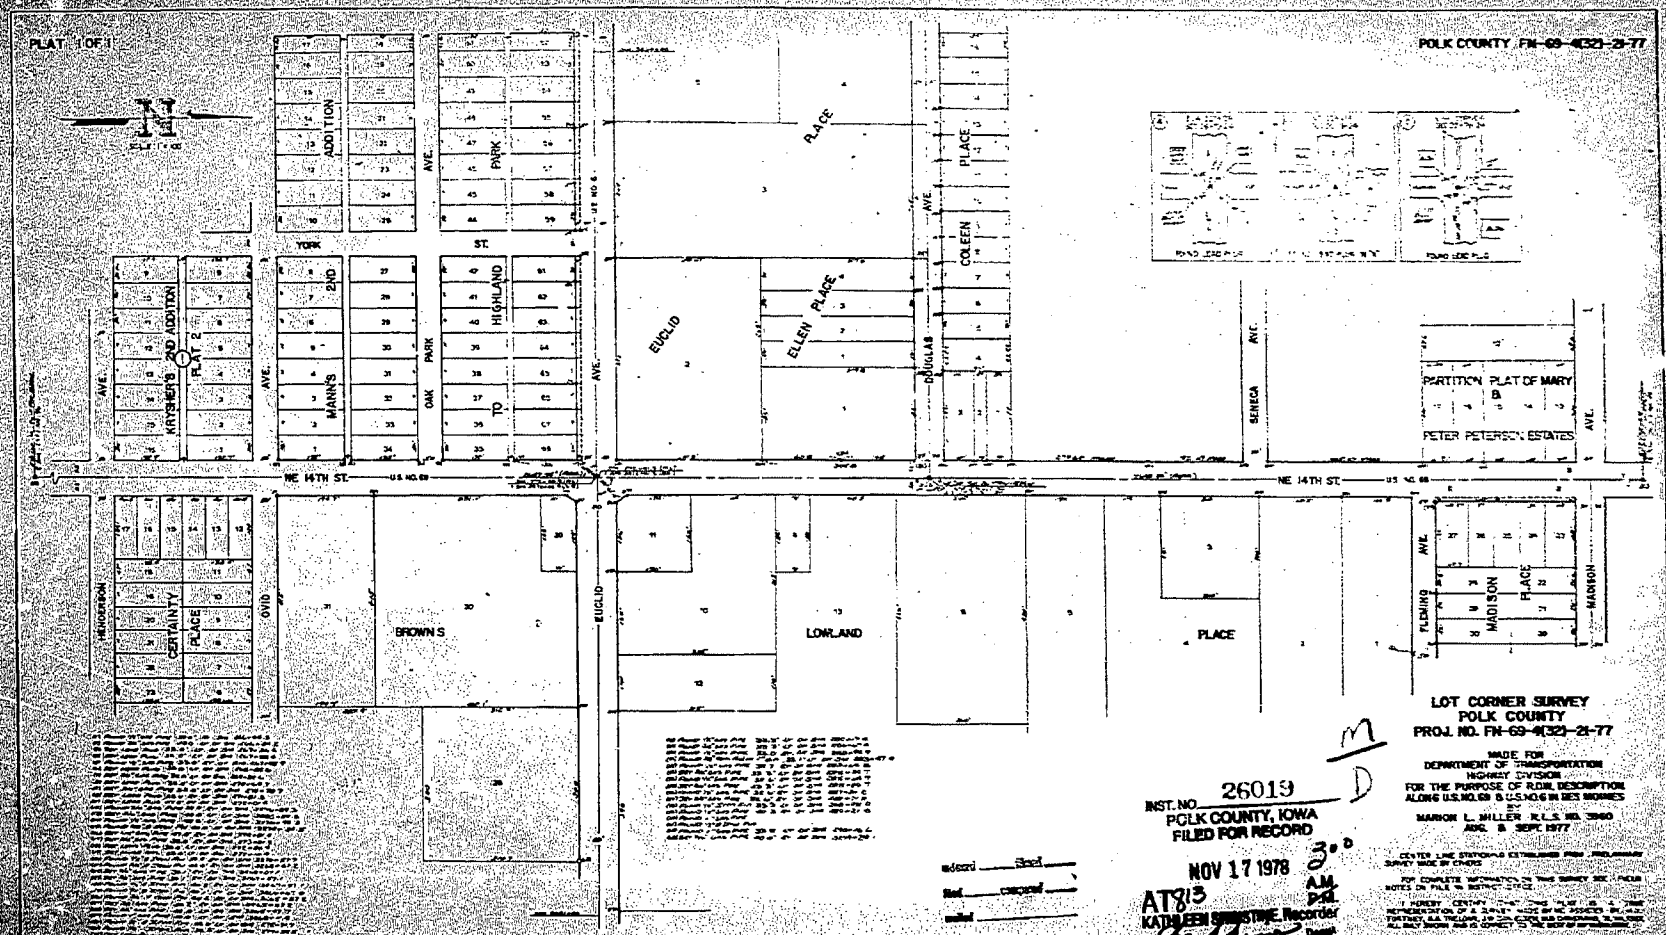


LOT CORNER SURVEY
POLK COUNTY
PROJ. NO. FN-69-4(32)-21-77

MADE FOR
DEPARTMENT OF TRANSPORTATION
HIGHWAY DIVISION
FOR THE PURPOSE OF R.O.W. DESCRIPTION
ALONG U.S. NO. 69 & U.S. NO. 6 IN DES MOINES
BY
MARION L. MILLER R.L.S. NO. 3960
AUG. & SEPT. 1977

CENTER LINE STATIONING ESTABLISHED FROM PRELIMINARY SURVEY MADE BY OTHERS

FOR COMPLETE INFORMATION CONCERNING THIS SURVEY SEE FIELD NOTES ON FILE IN DISTRICT OFFICE

I HEREBY CERTIFY THAT THIS PLAT IS A TRUE REPRESENTATION OF A SURVEY MADE BY ME AND/OR UNDER MY DIRECTION AND THAT, TO THE BEST OF MY KNOWLEDGE AND BELIEF, ALL DATA SHOWN HAS BEEN CORRECTLY STATED AND DESCRIBED.

DATED Nov. 3, 1978

MARION L. MILLER R.L.S. NO. 3960

REGISTERED MARION L. MILLER 3960 IOWA

INST. NO. 26019
POLK COUNTY, IOWA
FILED FOR RECORD
NOV 17 1978
AT 8:13 A.M.
KATHLEEN SCHRESTINE, Recorder
By [signature] Deputy

3.00

BOOK 4862 PAGE 526