2015-31140

GRANITE FALLS COMMERCIAL

LOTS 1 THRU 17 & OUTLOTS "A" THRU "D" INCLUSIVE

A TRACT OF LAND LOCATED IN PART OF TAX LOT 1B, A TAX LOT LOCATED IN PART OF THE SW1/4 OF THE SE1/4 ALSO PART OF THE SE1/4 OF THE SE1/4 OF SECTION 29, AND TOGETHER WITH PART OF THE SW1/4 OF THE SW1/4 OF SECTION 28, ALL LOCATED IN TOWNSHIP 14 NORTH, RANGE 12 EAST OF THE 6TH P.M., SARPY COUNTY, NEBRASKA

FILED SARPY COUNTY NEBRASKA
INSTRUMENT NUMBER
2015-31140
12/21/2015 10:18:19 AM
REGISTER OF DEEDS

LEGEND
- BOUNDARY LINE
- RIGHT OF WAY LINE
- LOT LINE
- EASEMENTS
- SECTION LINES
- EXIST. PROPERTY LINES
- SECTION CORNER
- PINS FOUND
- PINS SET W/ CAP #608

1 inch = 100 ft.

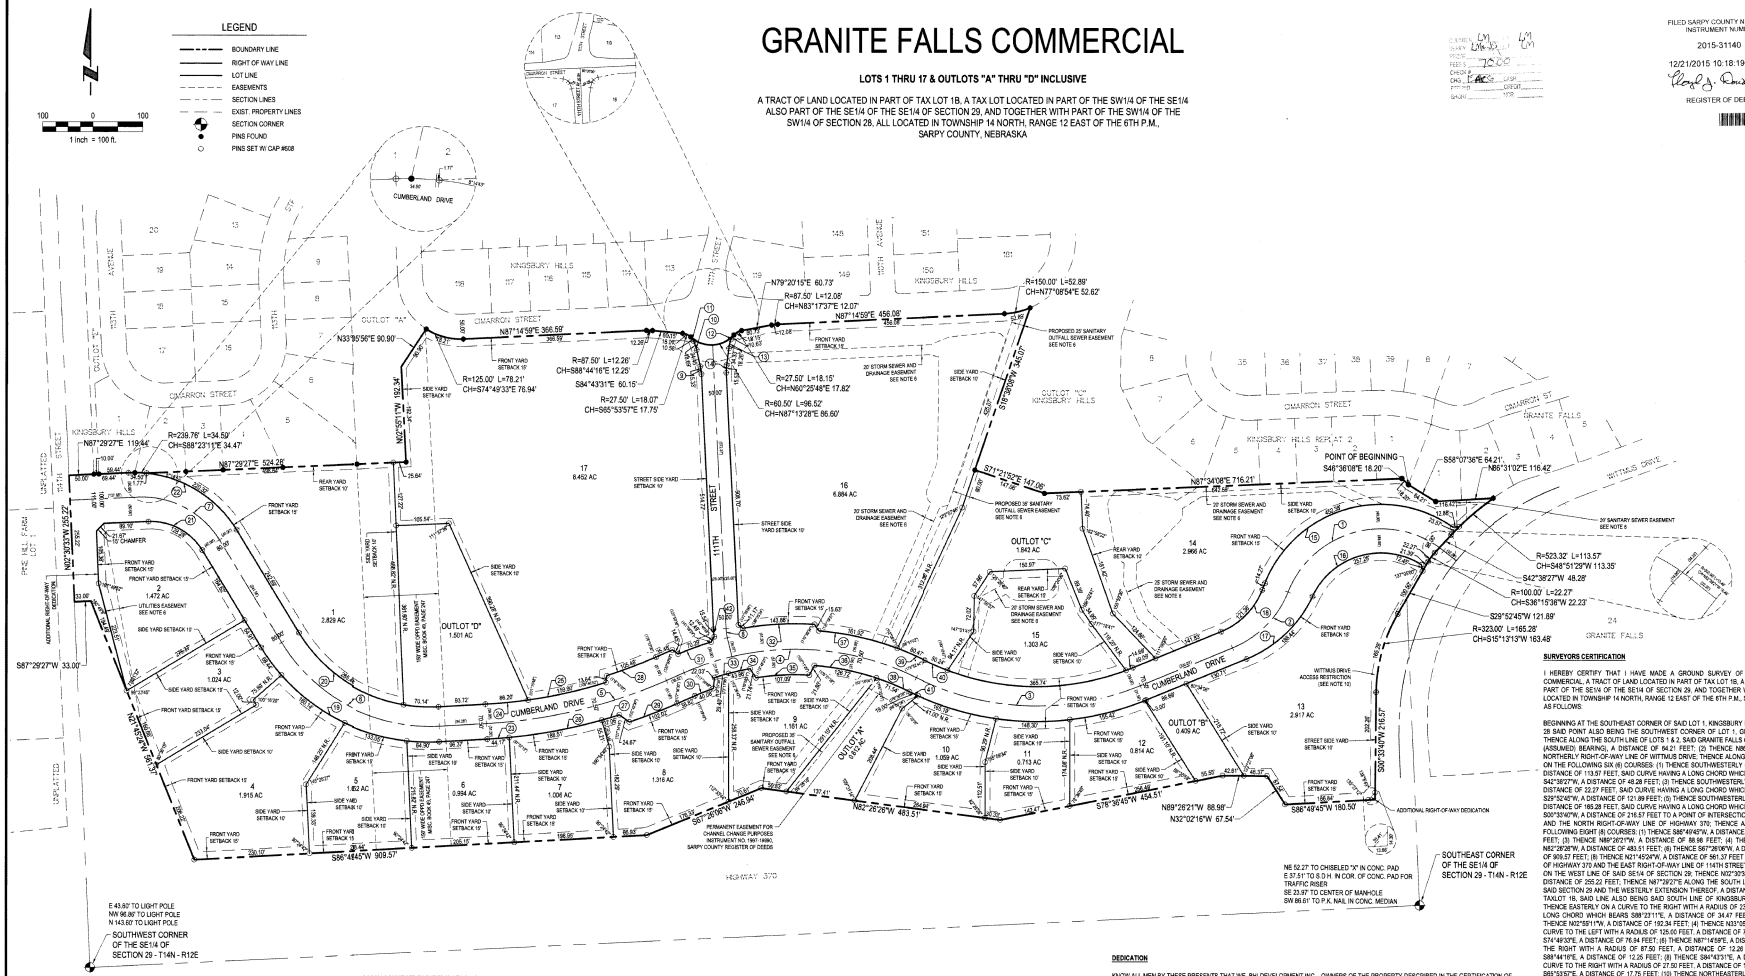
CUMBERLAND DRIVE
CIMARRON STREET
KINGSBURY HILLS
OUTLOT "A"
OUTLOT "B"
OUTLOT "C"
OUTLOT "D"
111TH STREET
UNPLATTED
HIGHWAY 370
WITTMUS DRIVE
GRANITE FALLS
POINT OF BEGINNING
S48°36'08"E 16.20'
N87°34'08"E 716.21'
S58°07'36"E 64.21'
N86°31'02"E 116.42'
N79°20'15"E 60.73'
N87°14'56"E 366.59'
N87°14'56"E 456.08'
N33°9'56"E 90.90'
S87°29'27"W 33.00'
S66°48'45"W 909.57'
N89°26'21"W 88.98'
S86°49'45"W 180.50'
S82°26'26"W 483.51'
N87°29'27"E 524.26'
N87°29'27"E 119.44'
S87°29'27"W 524.26'
S42°38'27"W 48.28'
S29°52'45"W 121.89'
S15°13'13"W 163.48'
N87°29'27"E 34.47'
S88°23'11"E 34.47'
