G5#44

OAKBROOK MEADOWS

OAKBROOK MEADOWS

LOTS 119 THRU 229, INCLUSIVE

BEING A PLATTING OF PT. OF THE N½ OF THE SW¼ & THE SW¼ OF THE SW¼ OF SEC. 35, T15N, R11E OF THE 6TH P.M., DOUGLAS COUNTY, NEBRASKA

NOTE:

1. There shall be no direct vehicular access to 156th Street from Lots 127 through 131, inclusive.

RECD 1869 PAGE 393

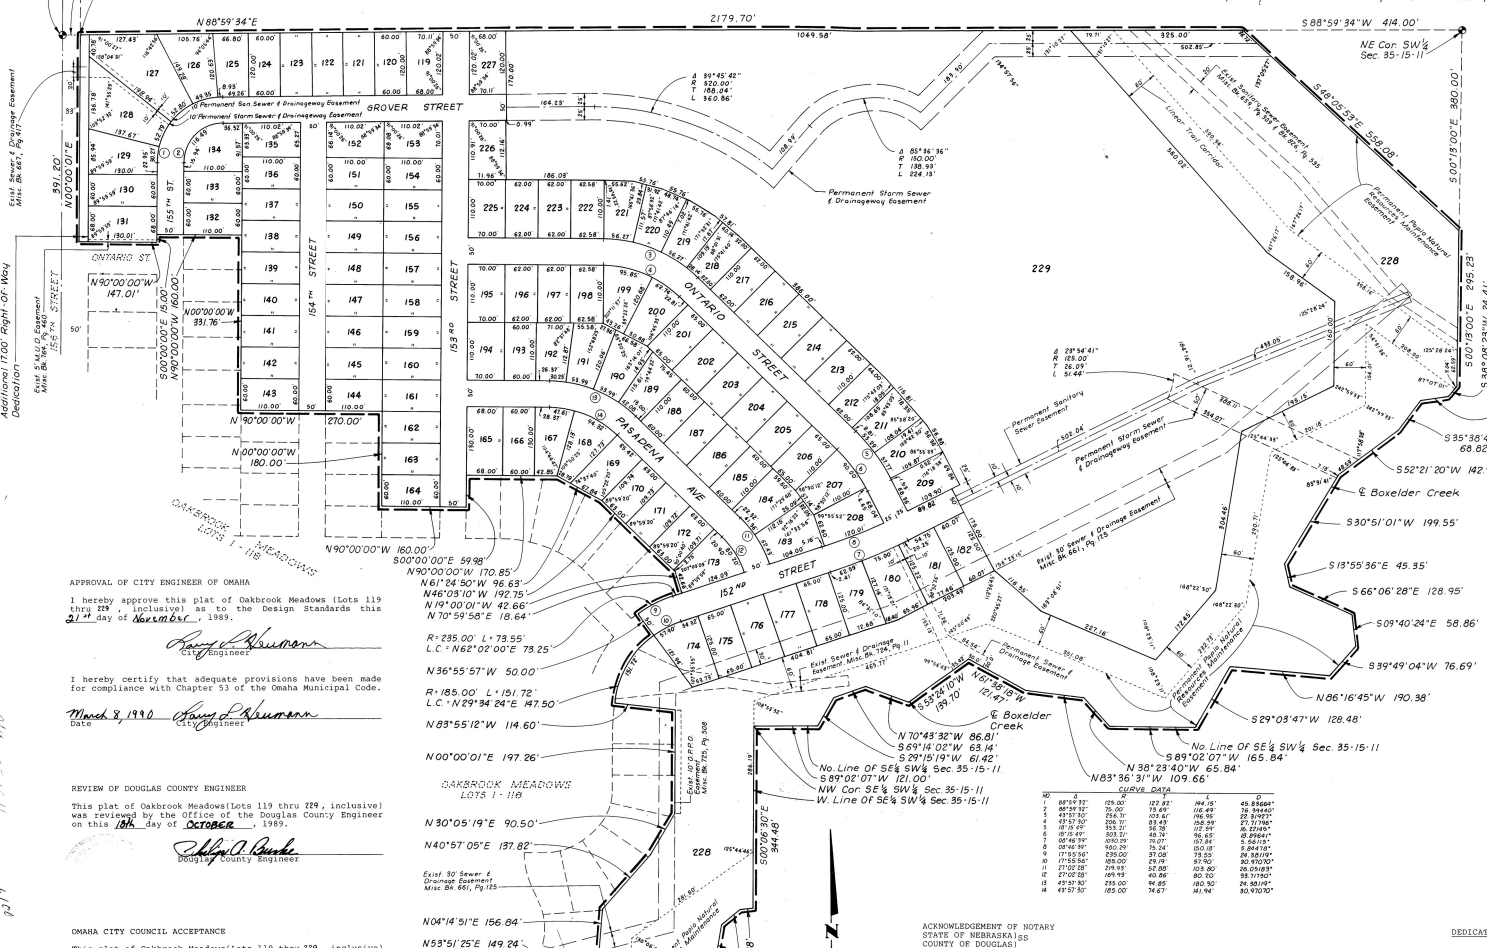
NW Cor. SW¼ Sec. 35-15-11
N89°59'34"E 33.01'
Point Of Beginning
UNPLATTED
N88°59'34"E
2179.70'
1049.58'
S88°59'34"W 414.00'
NE Cor. SW¼ Sec. 35-15-11
S00°13'00"E 380.00'
S00°13'00"E 295.25'
S38°08'23"W 24.41'
S60°59'44"W 53.68'
S35°38'45"W 68.82'
S52°21'20"W 142.92'
℄ Boxelder Creek
S30°51'01"W 199.55'
S13°55'36"E 45.35'
S66°06'28"E 128.95'
S09°40'24"E 58.86'
S39°49'04"W 76.69'
N86°16'45"W 190.38'
S29°03'47"W 128.48'
No. Line Of SE¼ SW¼ Sec. 35-15-11
S89°02'07"W 165.84'
N38°23'40"W 65.84'
N83°36'31"W 109.66'
N89°02'07"E 121.00'
S89°02'07"W 121.00'
NW Cor. SE¼ SW¼ Sec. 35-15-11
W. Line Of SE¼ SW¼ Sec. 35-15-11
N30°05'19"E 90.50'
N40°57'05"E 137.82'
N04°14'51"E 156.84'
N53°51'25"E 149.24'
N63°43'54"E 186.21'
N50°40'43"W 180.18'
S39°25'12"W 23.80'
S71°02'49"W 67.69'
N56°18'27"W 100.98'
S79°42'39"W 78.28'
S15°11'11"W 95.33'
S71°18'33"E 97.80'
S25°59'24"W 86.45'
S68°03'25"W 193.72'
S09°04'57"W 95.17'
S49°25'05"W 46.10'
S82°32'09"W 25.38'
Linear Trail Corridor
Permanent Storm Sewer & Drainageway Easement
Permanent Sanitary Sewer Easement
Permanent Storm Sewer & Drainageway Easement
Permanent Public Natural Resources Maintenance Easement
Existing 10' Permanent Storm Sewer & Drainageway Easement
Existing 10' Permanent San.Sewer & Drainageway Easement
