NOTICE

This map constitutes a representation based on information provided to the Sarpy County Surveyors Office by other individuals and organizations. Therefore no representations regarding the accuracy of the size, dimensions, measurements, condition, platting or location of the within described area are made. Should such information be required for construction, zoning or other purposes, the services of a private surveyor and/or title search should be secured.

SEC. 14 T12N–R11E
SCALE 1" = 400'

1412–11

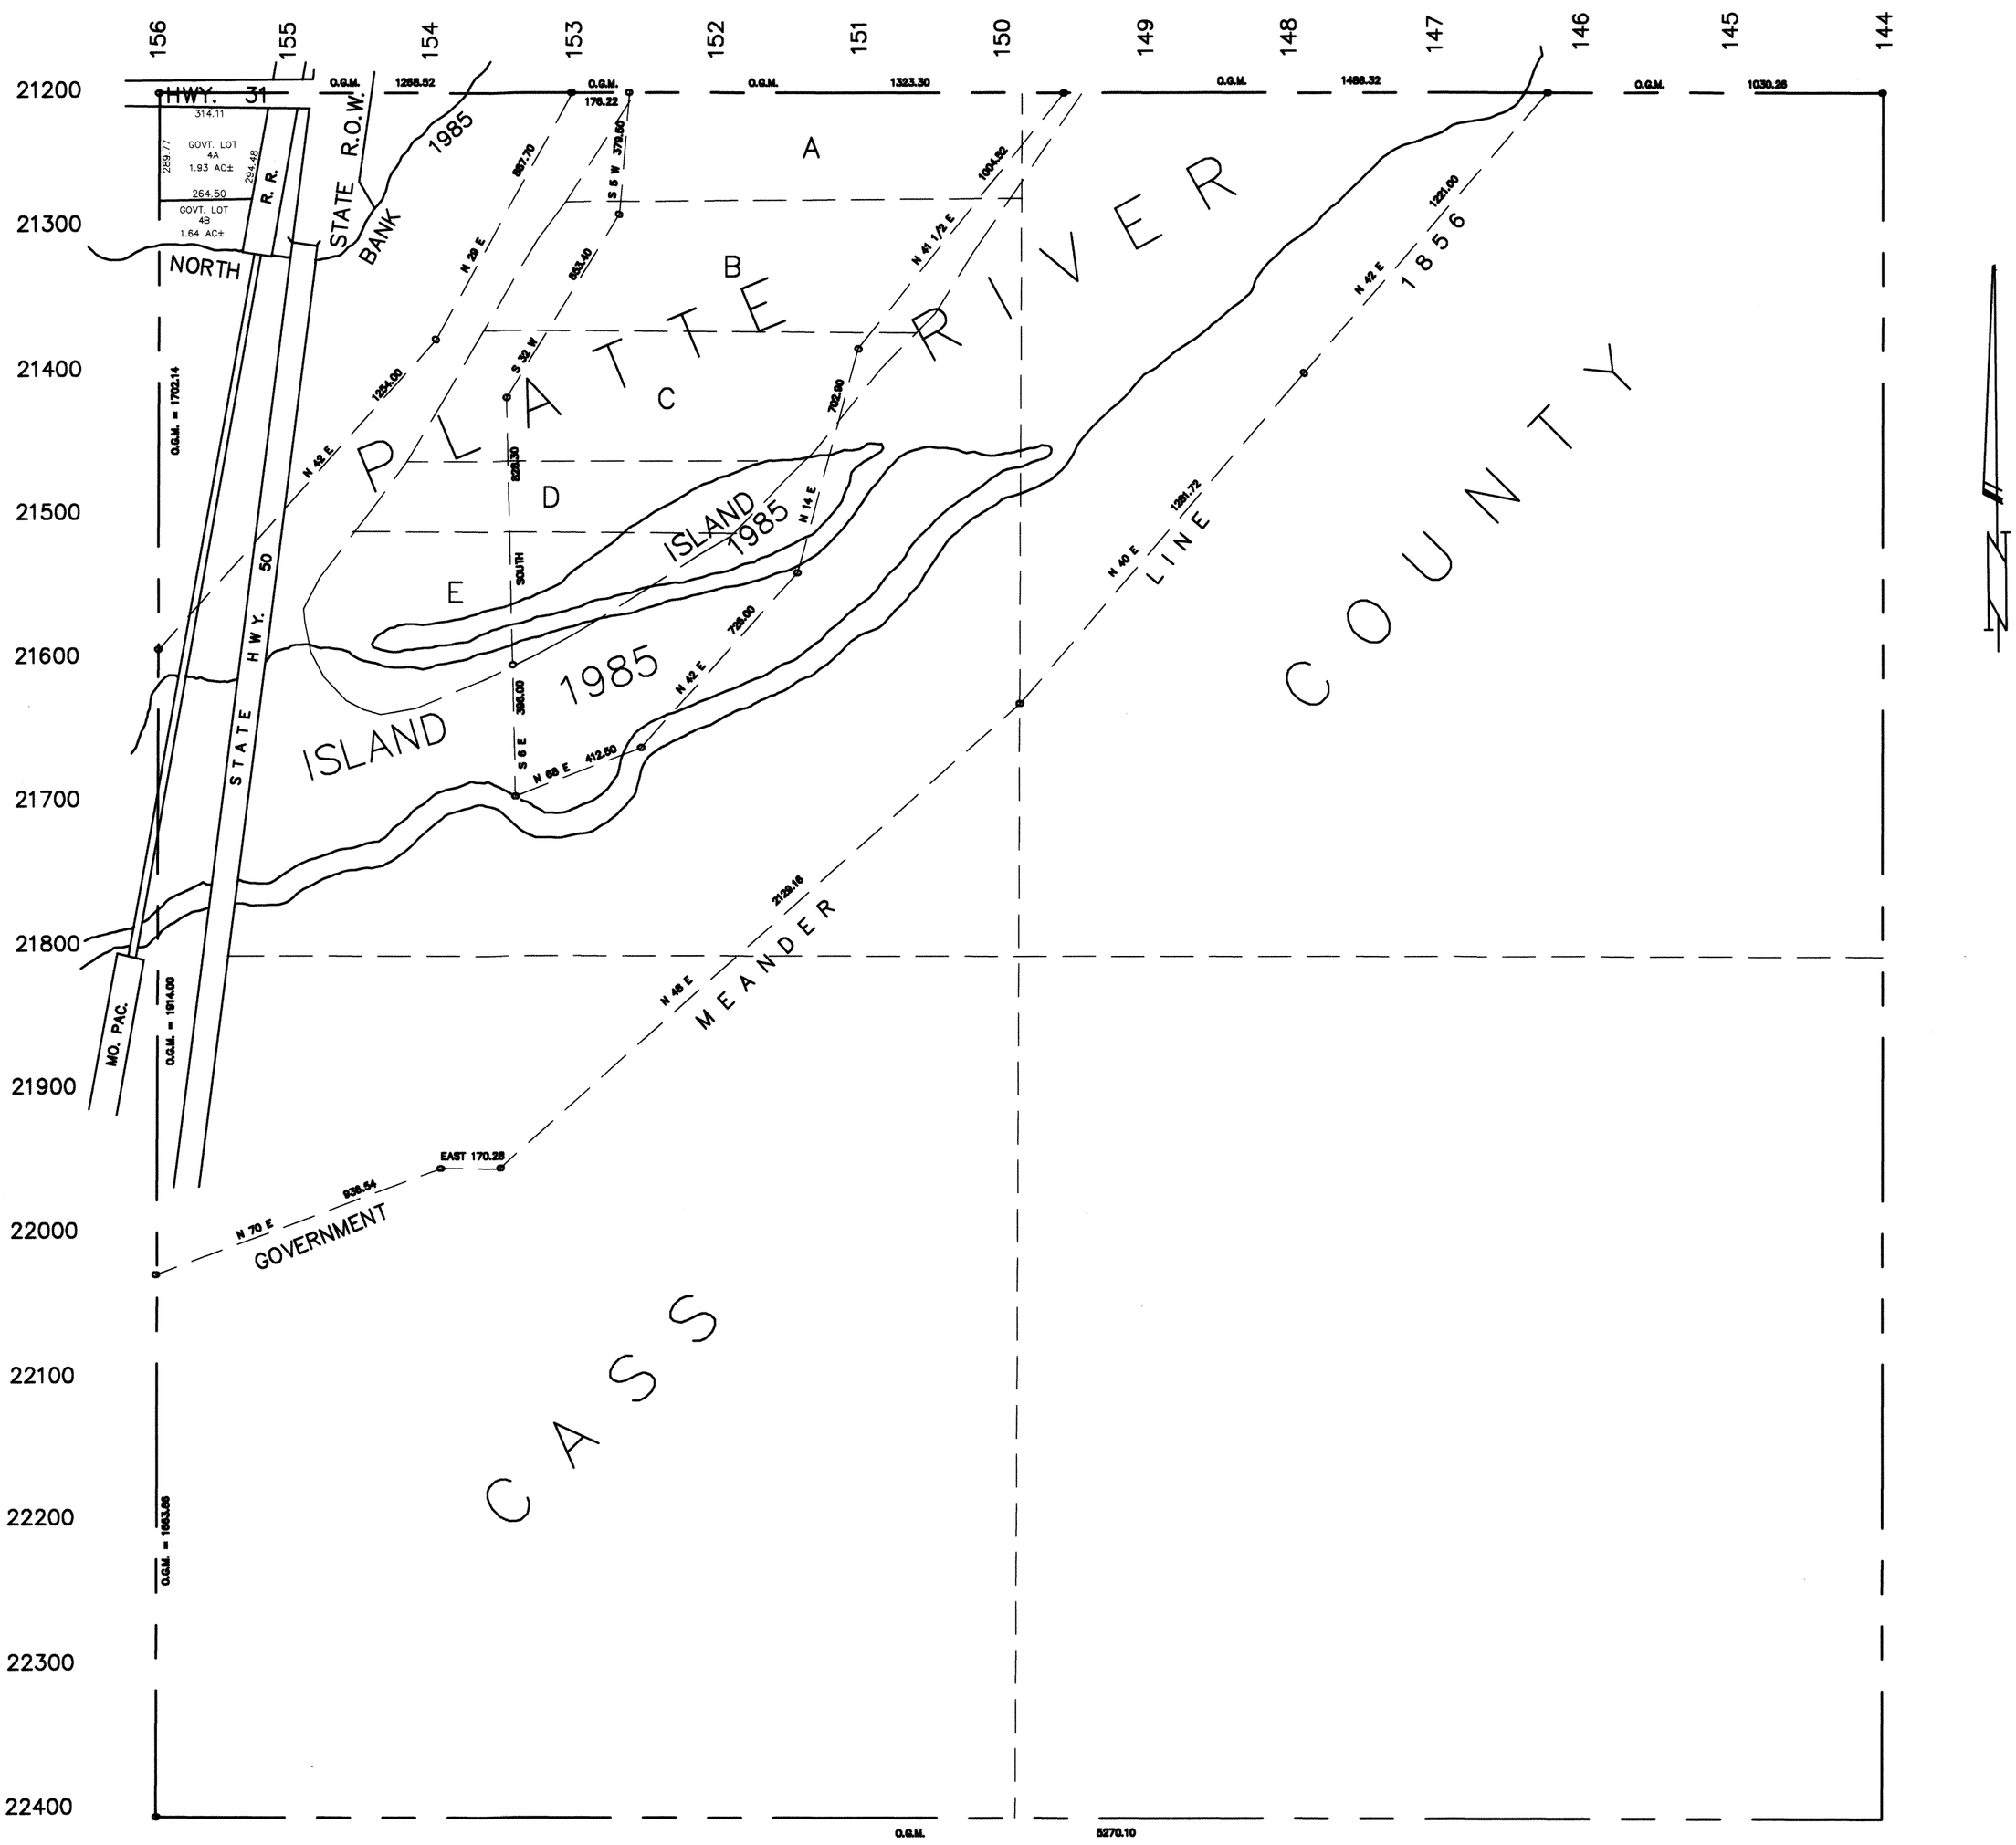

O.G.M. = ORIGINAL GOVERNMENT MEASURE

A,B,C,D, and E ALL LIES IN THE PLATTE RIVER

SARPY COUNTY SURVEYOR'S OFFICE

SARPY COUNTY SURVEYOR
MARCH 1959

REVISED

JANUARY	1962
MARCH	1977
AUGUST	1978
MARCH	1986
01–08–02–	01–42020