NOTICE

This map constitutes a representation based on information provided to the Sarpy County Surveyors Office by other individuals and organizations. Therefore no representations regarding the accuracy of the size, dimensions, measurements, condition, platting or location of the within described area are made. Should such information be required for construction, zoning or other purposes, the services of a private surveyor and/or title search should be secured.

SEC. 11–T13N–R10E
SCALE 1" = 400'

2351–54

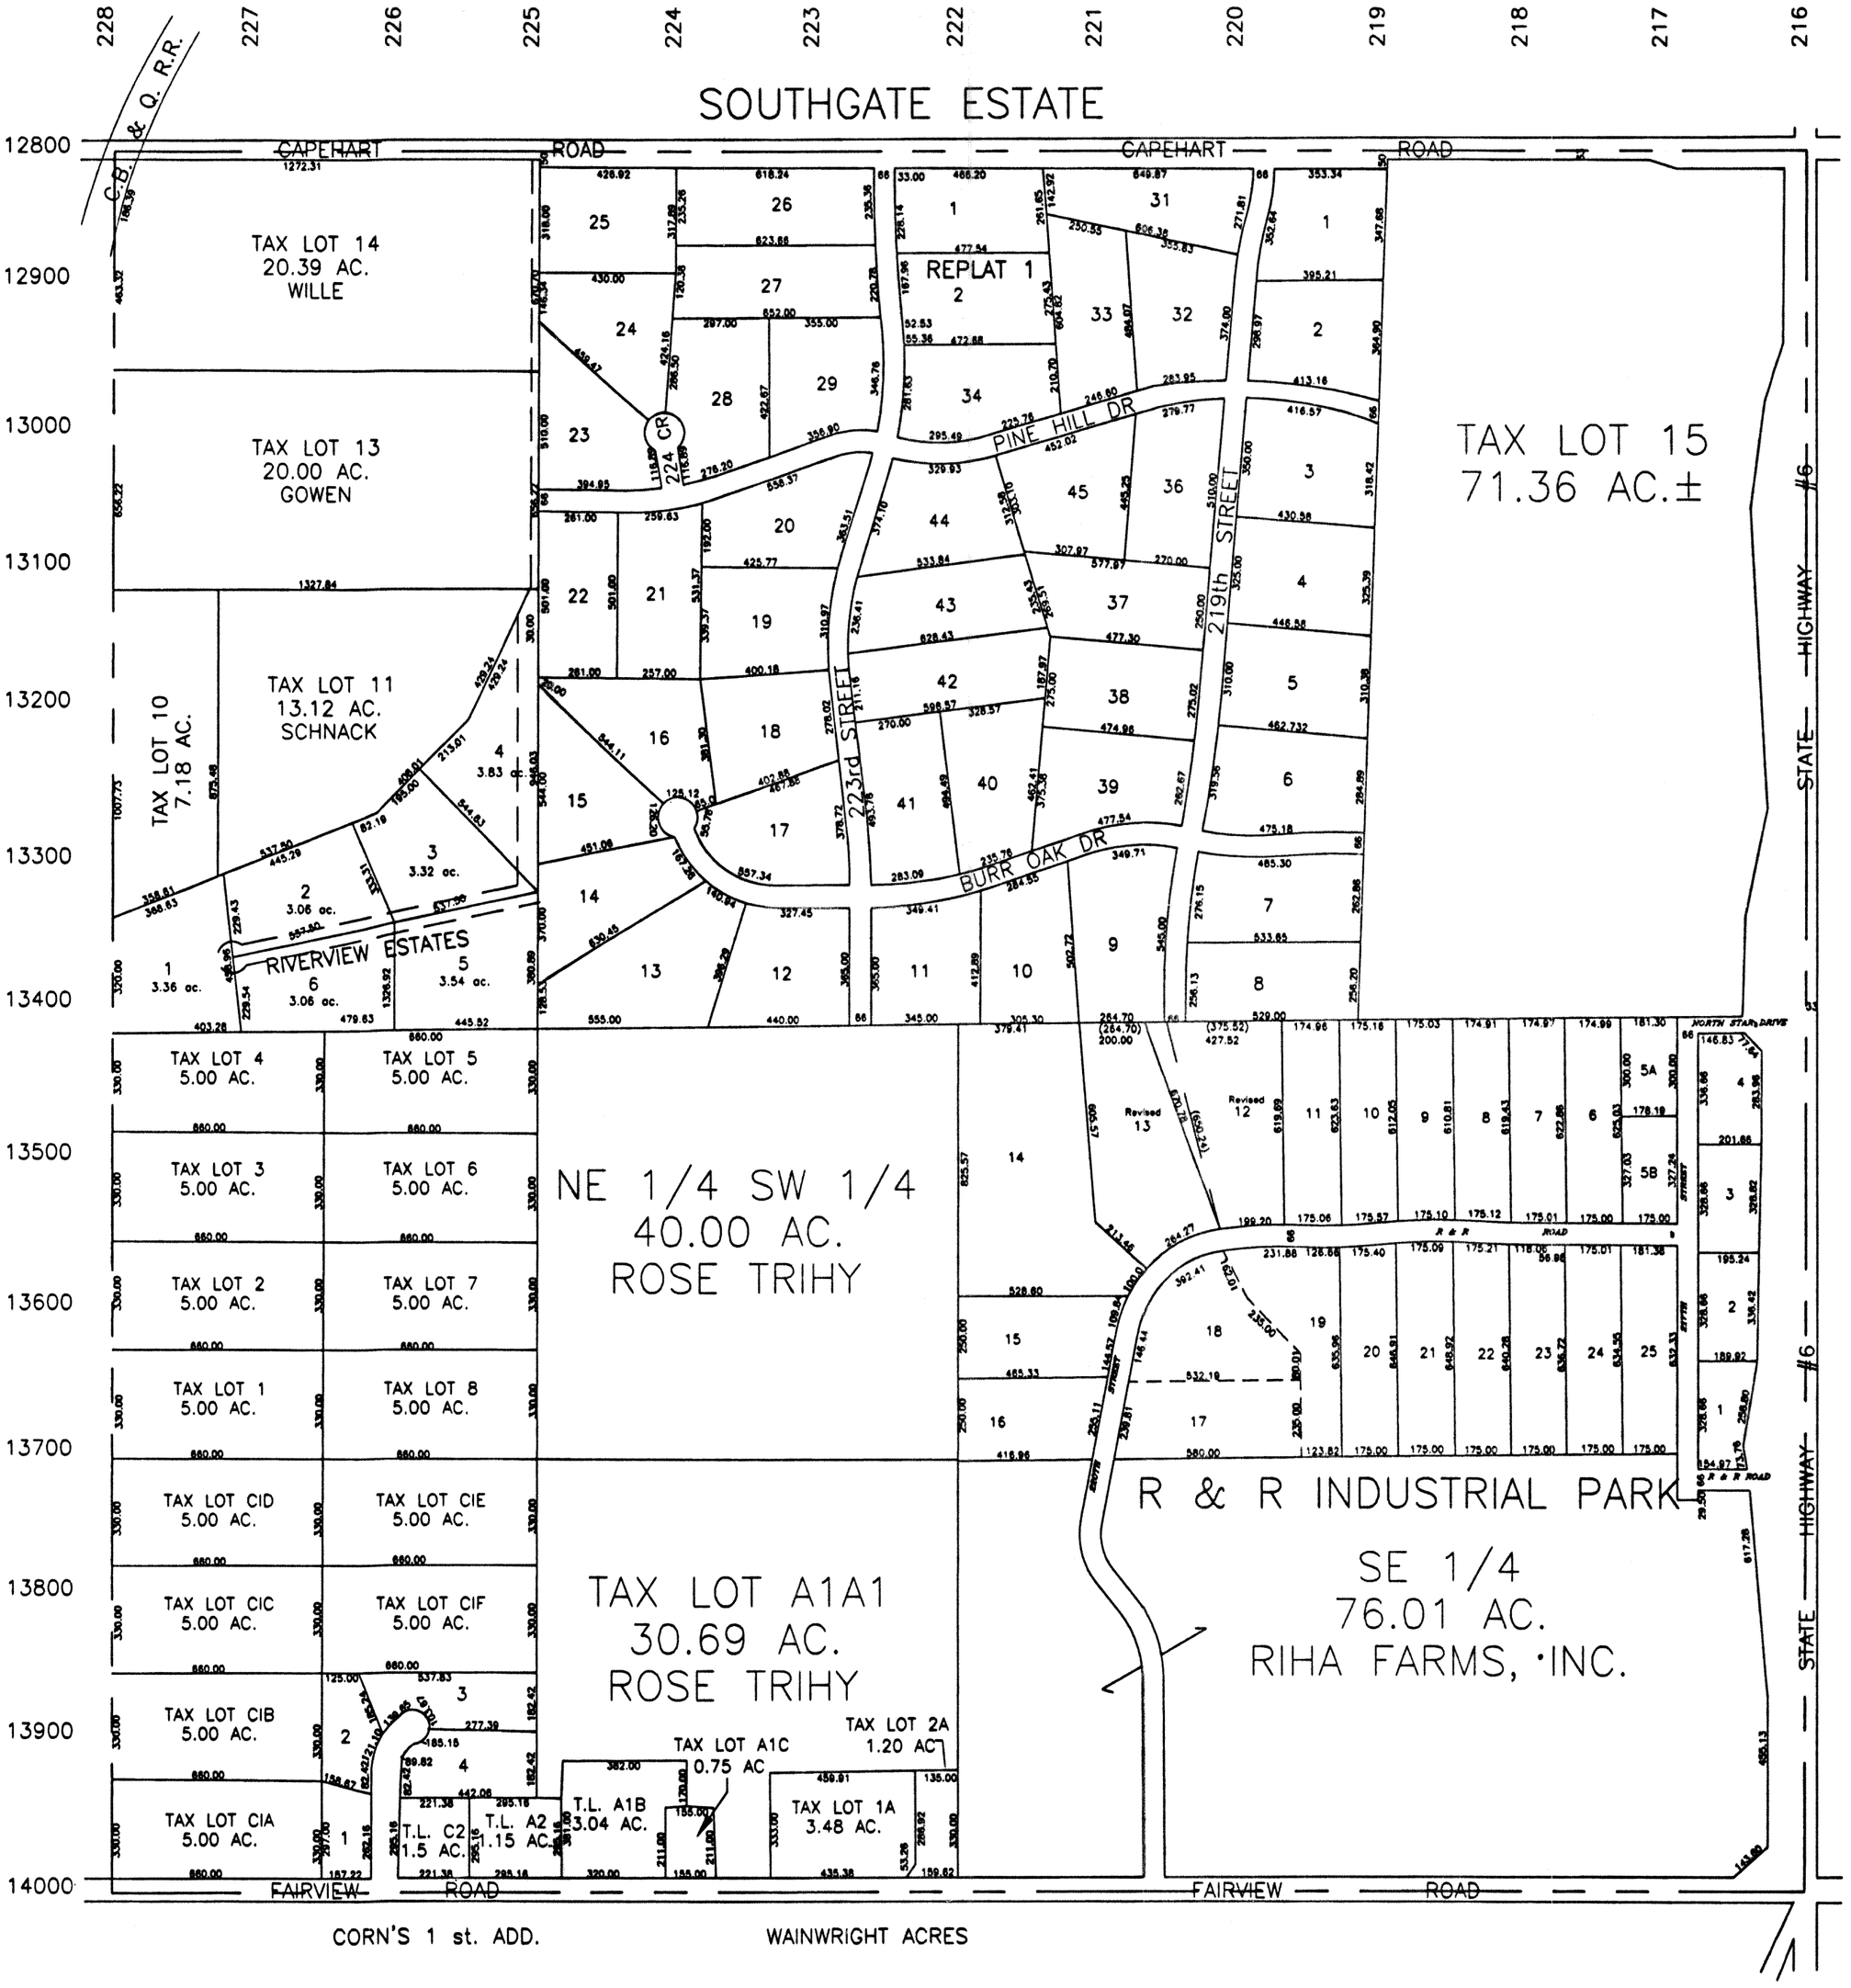


SARPY COUNTY
SURVEYOR 'S OFFICE

REVISIONS

08–03–93
11–21–95–PLAT
12–15–95–PLAT
03–07–96–03941
04–02–96–04942
06–24–97–AD PLAT
11–20–98–LLA
05–10–01–ROW
07–05–01–ROW
08–27–02–PLAT
06–23–03–ROW
06–25–03–ROW
07–11–03–LOT CON