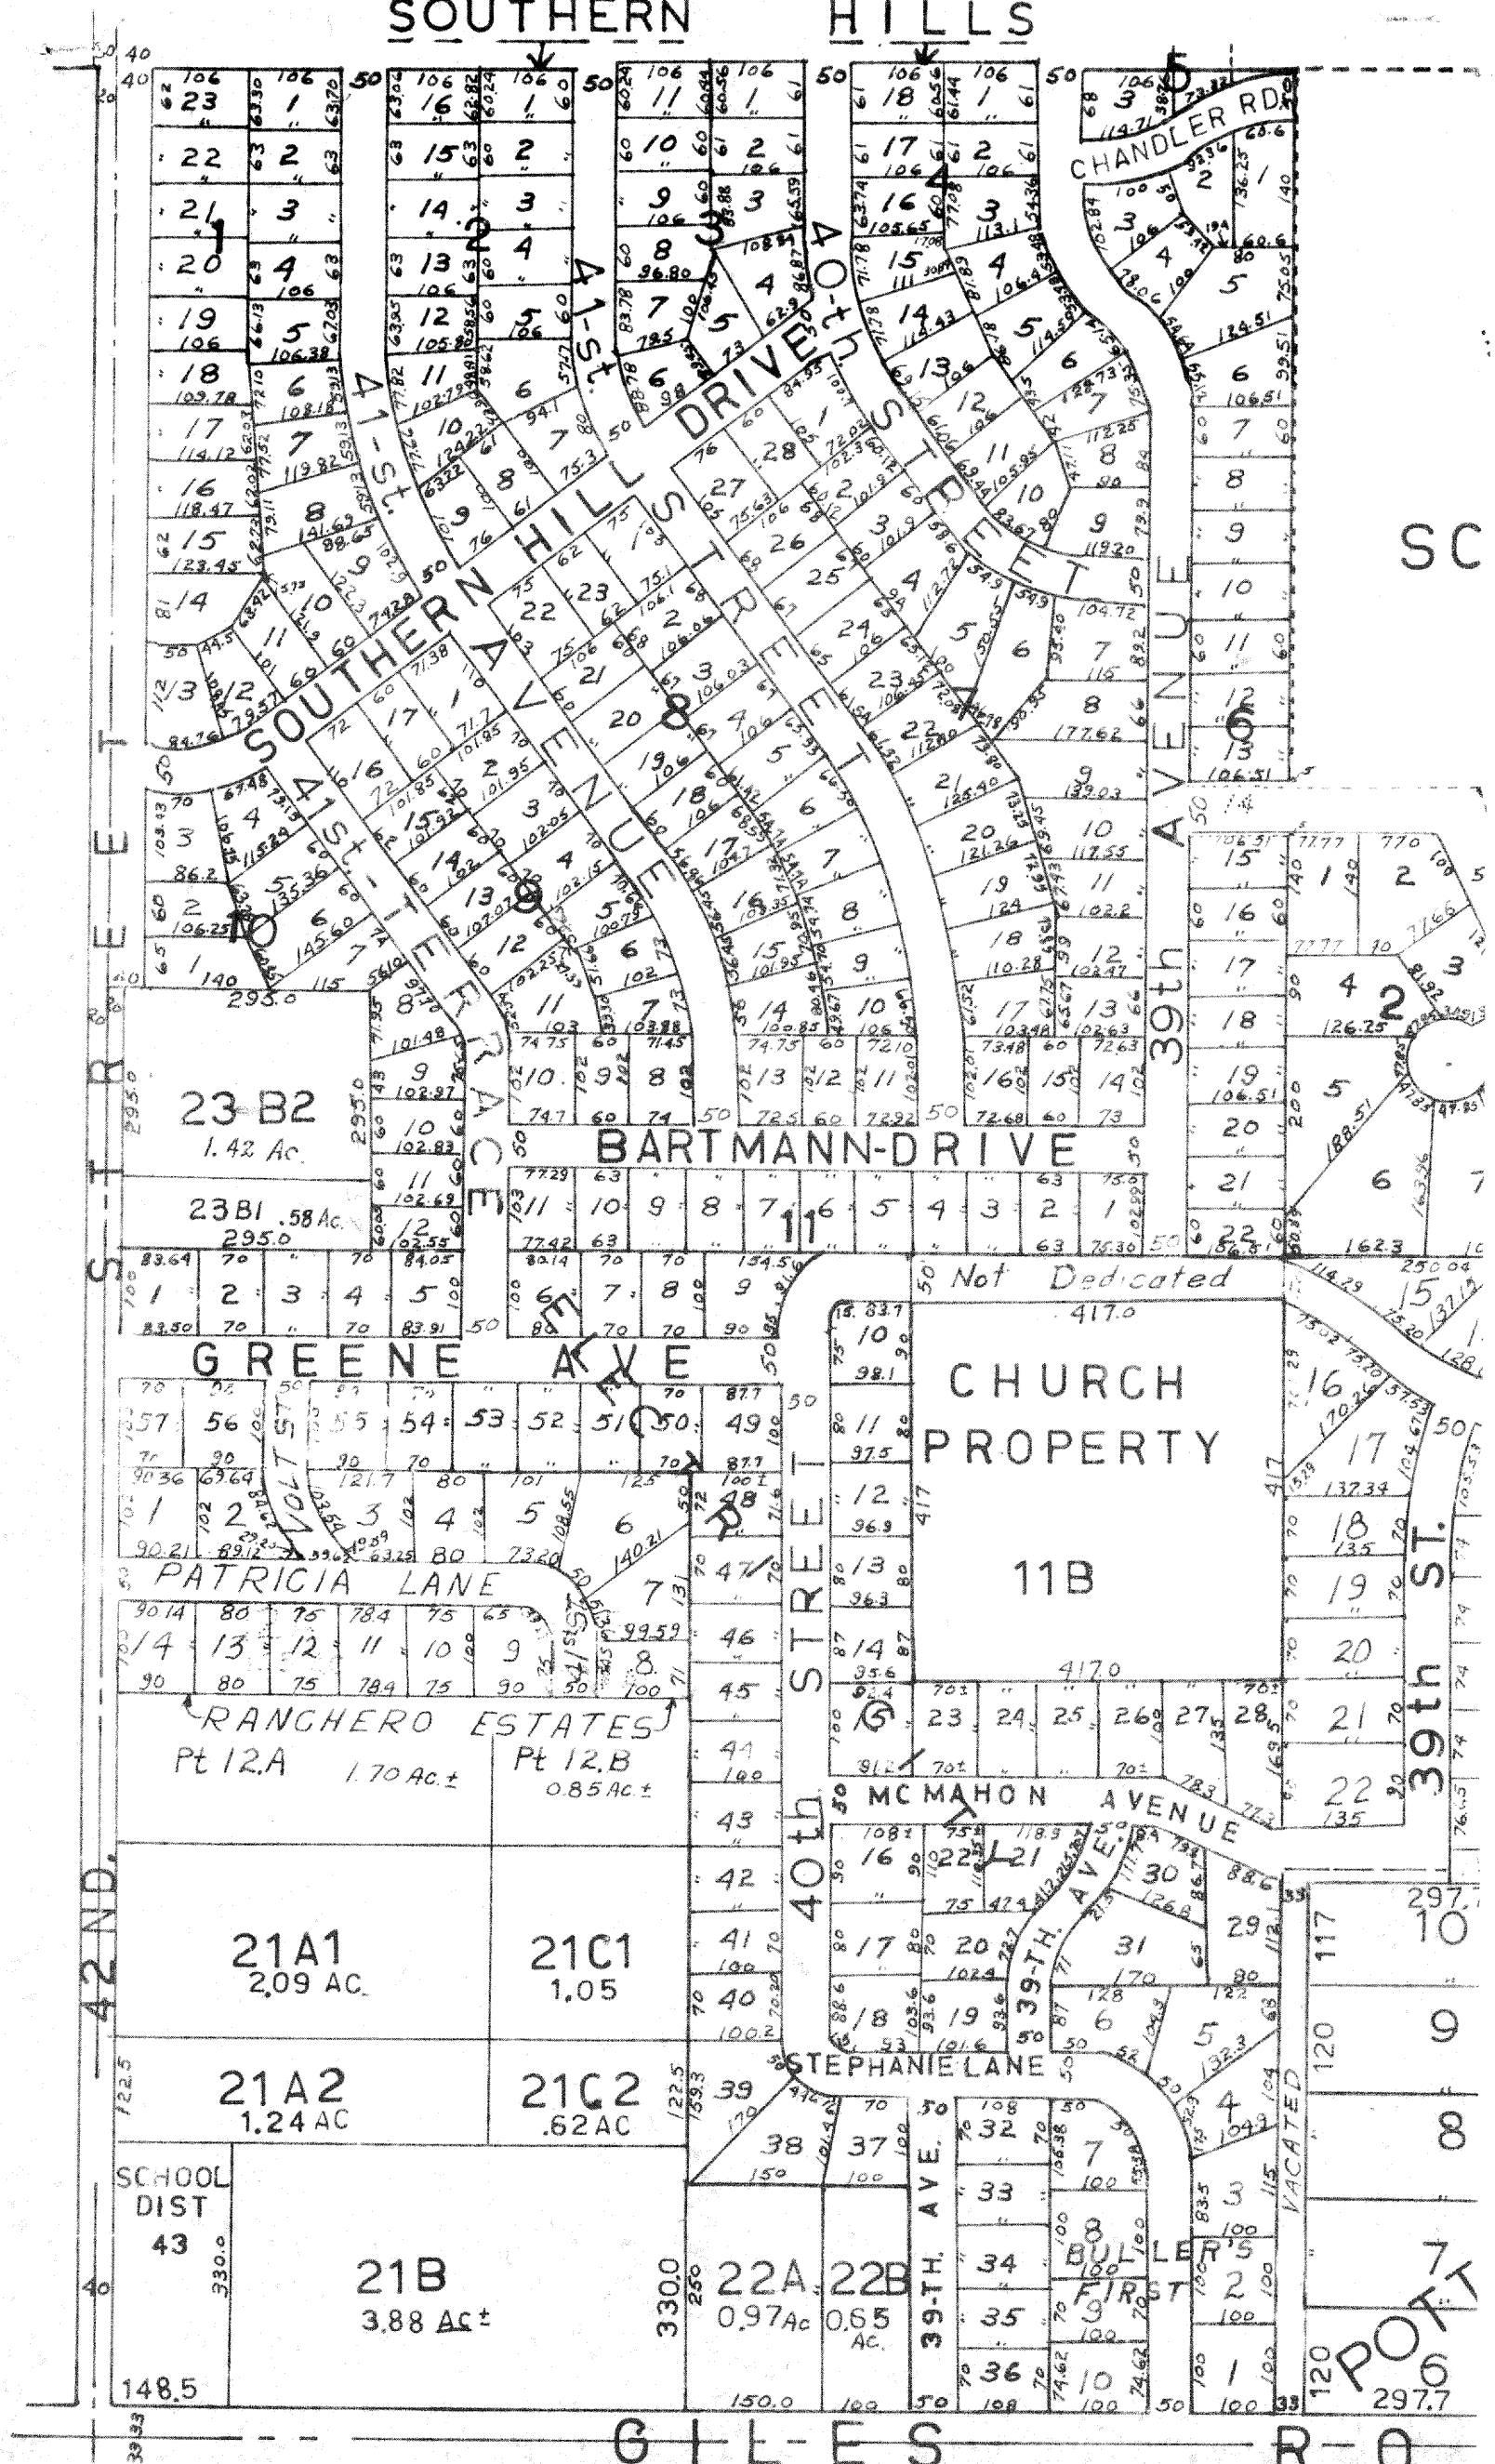
SOUTHERN HILLS
CHANDLER RD.
SOUTHERN HILL DRIVE
41-st. AVENUE
40-th. STREET
41st. TERRACE
39th AVENUE
SC
23 B2
1.42 Ac.
23B1 .58 Ac.
BARTMANN-DRIVE
Not Dedicated
GREENE AVE
CHURCH PROPERTY
11B
PATRICIA LANE
RANCHERO ESTATES
Pt 12.A 1.70 Ac.±
Pt 12.B 0.85 Ac.±
MCMAHON AVENUE
39-TH. AVE.
STEPHANIE LANE
21A1 2.09 AC.
21C1 1.05
21A2 1.24 AC
21C2 .62 AC
SCHOOL DIST 43
21B 3.88 Ac±
22A 0.97 Ac
22B 0.65 Ac.
BULLER'S FIRST
VACATED
42 ND.
GILES RD
POTT