t - SUMMIT HEIGHTS - CITY OF TEKAMAH
Pt. NE¼SE¼ 24-21-10
ed August 23,1965 4:30 P.M.
orded Book 22 Misc.,Page 139
DALE FRENCH, COUNTY CLERK

SUMMIT HEIGHTS ADDITION
TEKAMAH, NEBRASKA

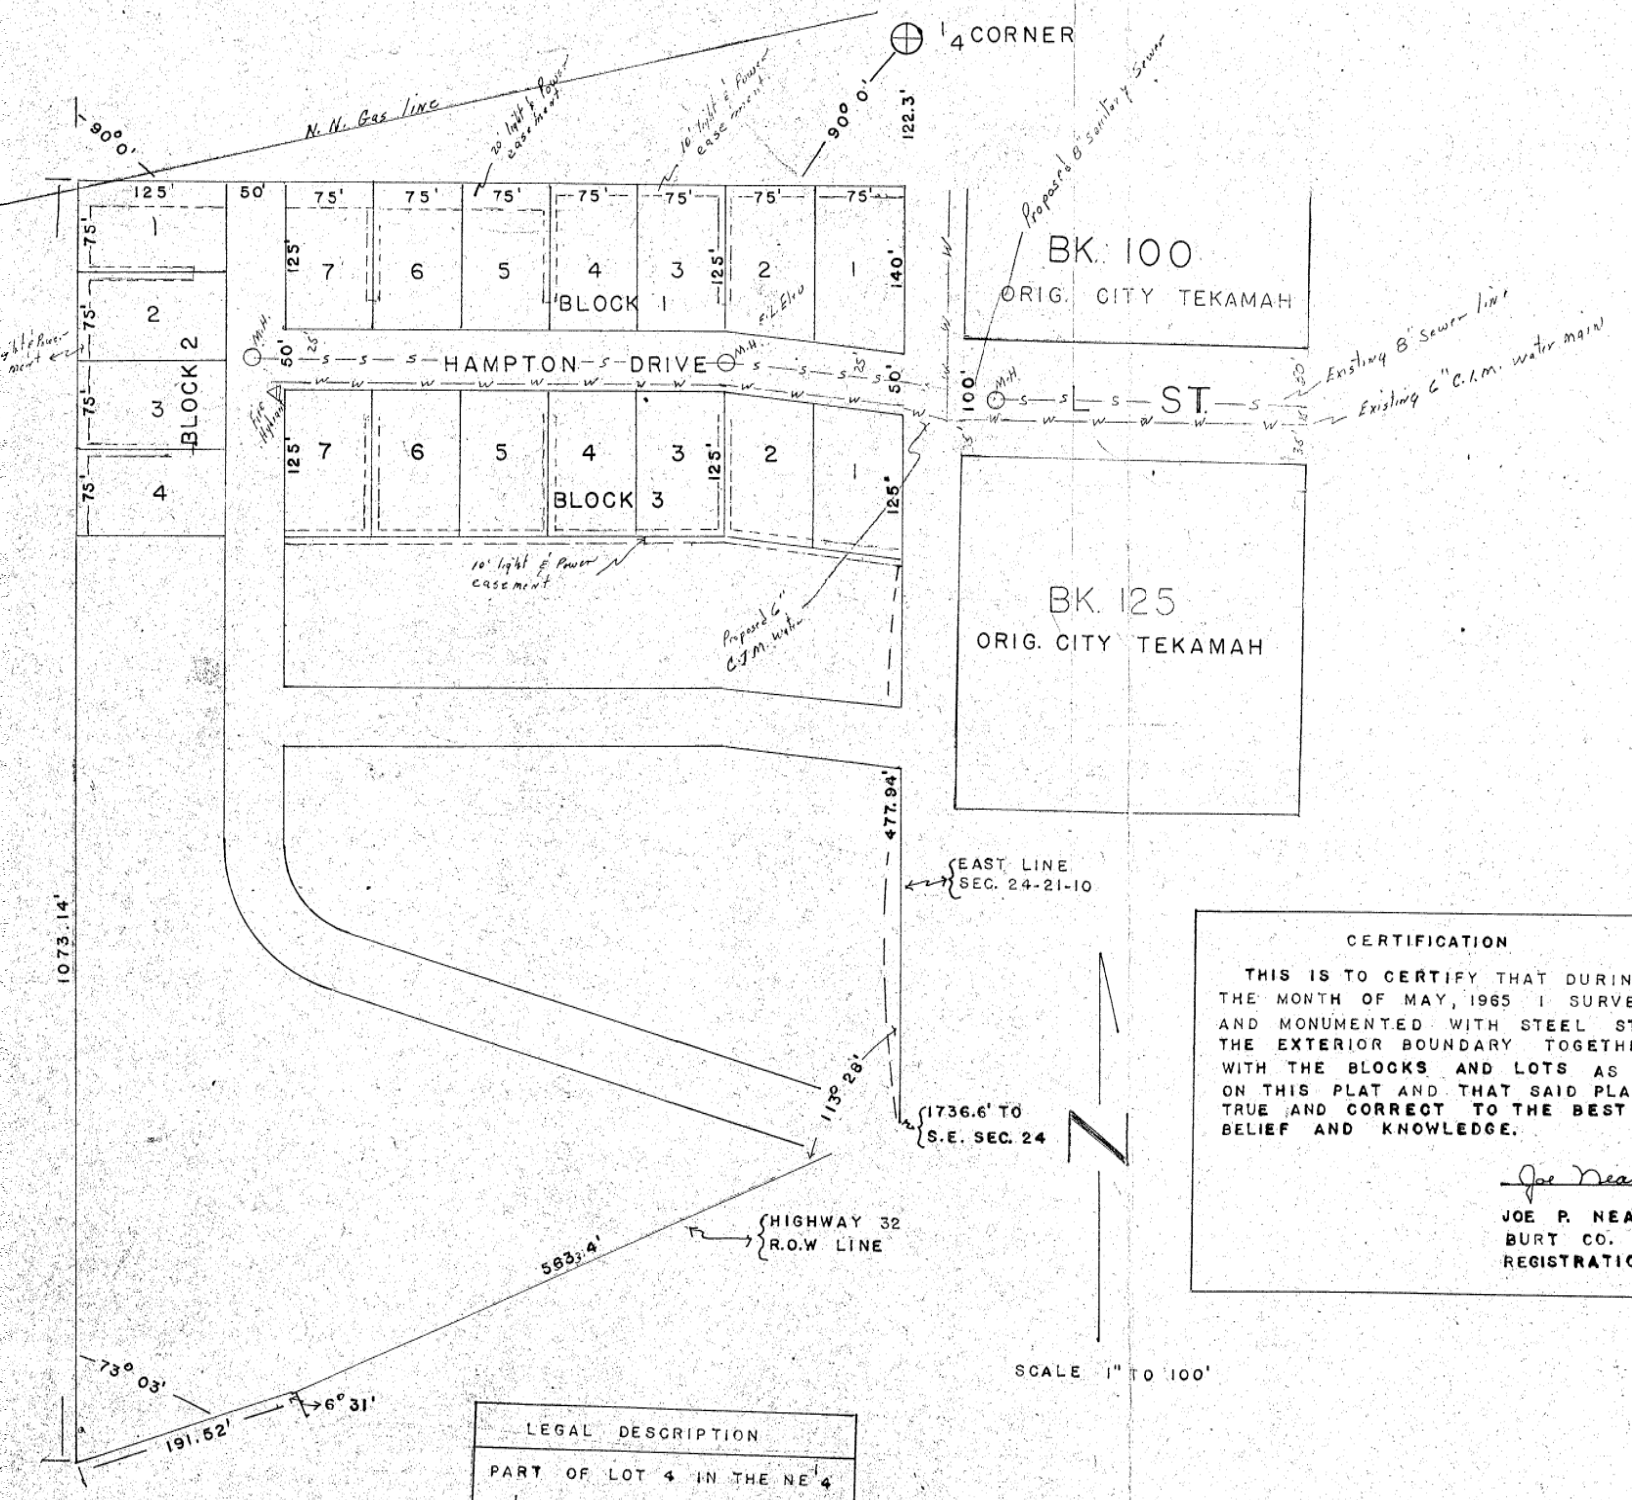

CERTIFICATION

THIS IS TO CERTIFY THAT DURIN
THE MONTH OF MAY, 1965 I SURVE
AND MONUMENTED WITH STEEL ST
THE EXTERIOR BOUNDARY TOGETHE
WITH THE BLOCKS AND LOTS AS
ON THIS PLAT AND THAT SAID PLA
TRUE AND CORRECT TO THE BEST
BELIEF AND KNOWLEDGE.

Joe Nea

JOE P. NEA
BURT CO.
REGISTRATIO

LEGAL DESCRIPTION

PART OF LOT 4 IN THE NE¼ SE¼ SEC.24, TWP. 21N, RG. 10E OF SIXTH P.M., BURT CO. NEBR.

Misc