Filed for Record 04-11-05 at 2:09 P.M.
Instrument # 2005 - 11173
Lloyd J. Dunn, Register of Deeds, Sarpy County

SUMMIT RIDGE

LOTS 243 THRU 497 INCLUSIVE AND OUTLOTS "C" THRU "M" INCLUSIVE

BEING A PLATTING OF THE SOUTH 1/2 OF THE NW 1/4 OF SECTION 3, TOWNSHIP 13 NORTH, RANGE 12 EAST OF THE 6TH P.M., SARPY COUNTY, NEBRASKA

COUNTER LE C.E. OK
VERIFY OK IRC D.E. JD
PROOF P
FEES $ 148.50
CHECK#
CHG E&A CASH
REFUND CREDIT
$HORT NSF

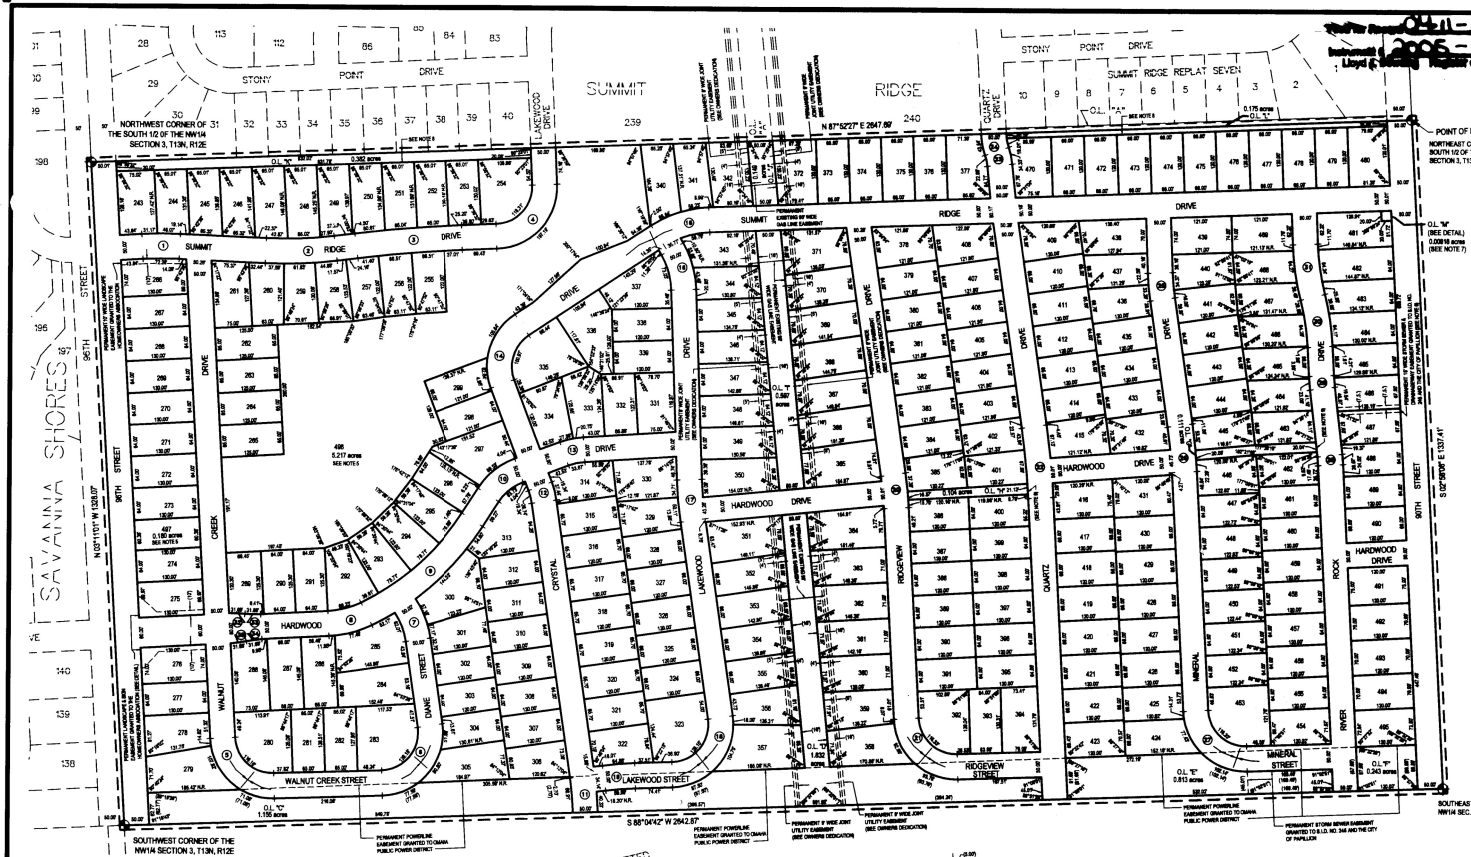

SURVEYOR'S CERTIFICATION

I hereby certify that I have made a ground survey of the subdivision described herein and that all dimensions have been computed for all lots and streets in SUMMIT RIDGE (the lots numbered as shown) being a platting of the South 1/2 of the NW1/4 of Section 3, Township 13 North, Range 12 East of the 6th P.M., Sarpy County, Nebraska, more particularly described as follows:

Beginning at the Northeast corner of said South 1/2 of the NW1/4 of Section 3; thence S02°58'08"E (assumed bearing) along the East line of said South 1/2 of the NW1/4 of Section 3, a distance of 1337.41 feet to the Southeast corner of said NW 1/4 of Section 3; thence S88°04'42"W along the South line of said NW1/4 of Section 3, a distance of 2642.87 feet to the Southwest corner of said NW1/4 of Section 3; thence N03°11'01"W along the West line of said NW 1/4 of Section 3, a distance of 1328.07 feet to the Northwest corner of said South 1/2 of the NW1/4 of Section 3, said point also being on the South right-of-way line of 96th Street; thence N87°52'27"E along the North line of said South 1/2 of the NW1/4 of Section 3, said line also being said South right-of-way line of 96th Street, and also the South line of Lots 30 thru 40 inclusive, Summit Ridge, a subdivision located in said Section 3, and also the South right-of-way line of Lakewood Drive, and also the South line of Lot 239, Outlot "A" and Lot 240, said Summit Ridge, and also the South right-of-way line of Quartz Drive, and also the South line of Outlot "A", Summit Ridge Replat Seven, a subdivision located in said Section 3, and also the South line of Lot 1, said Stony Point Drive, and also the South line of Lot 2, said Stony Point Drive, and also the South line of Lot 3, said Stony Point Drive, and also the South line of Lot 4, said Stony Point Drive, and also the South line of Lot 5, said Stony Point Drive, and also the South line of Lot 6, said Stony Point Drive, and also the South line of Lot 7, said Stony Point Drive, and also the South line of Lot 8, said Stony Point Drive, and also the South line of Lot 9, said Stony Point Drive, and also the South line of Lot 10, said Stony Point Drive, and also the South line of Outlot "A", said Stony Point Drive